
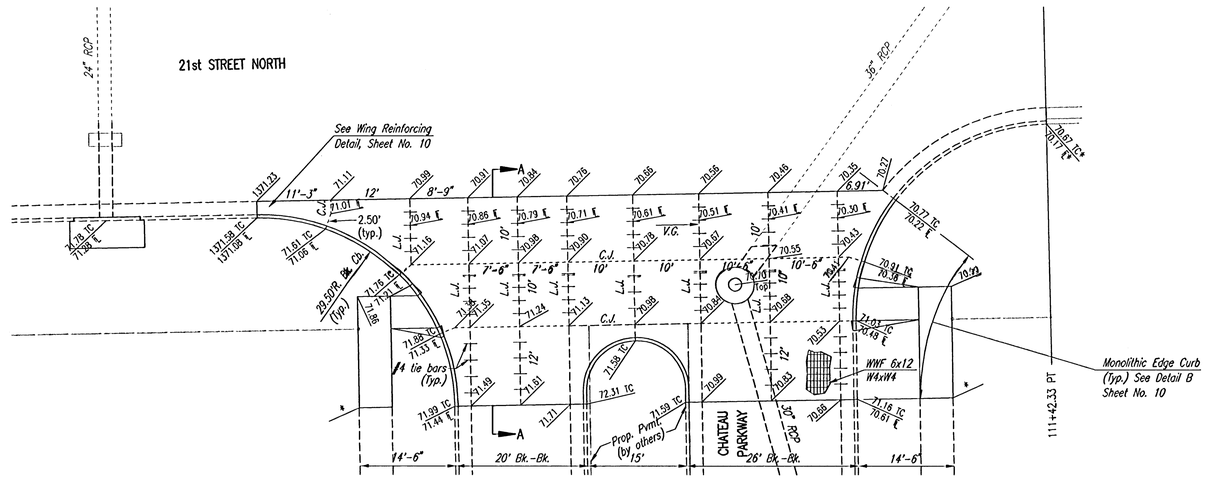


PLAN
REINFORCED VALLEY GUTTER

* MATCH EXISTING

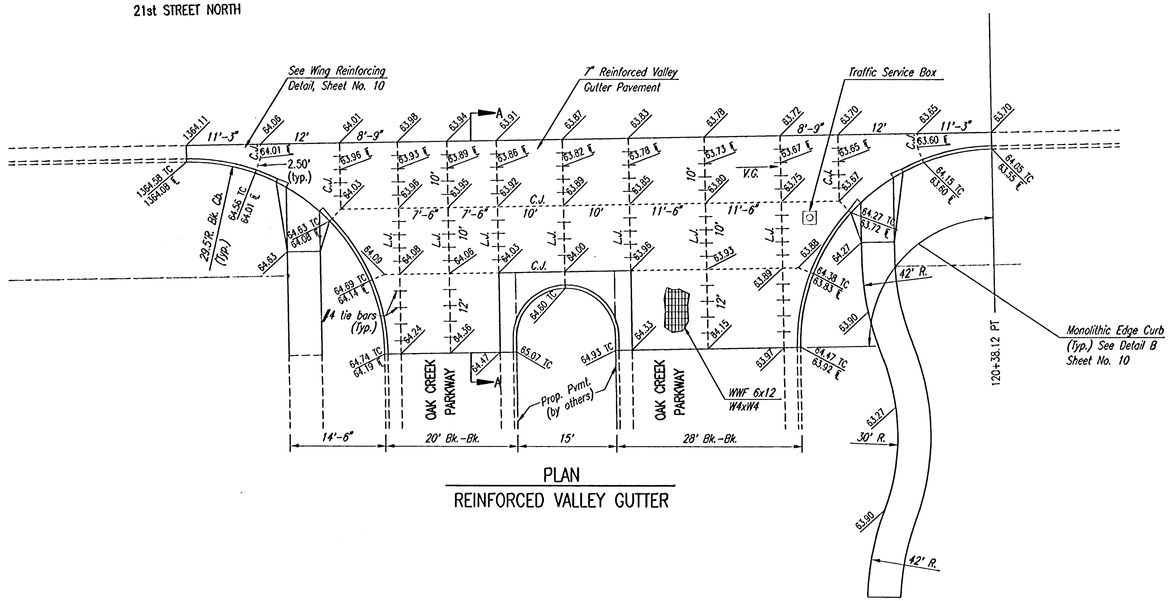

PLAN
REINFORCED VALLEY GUTTER

SCALE: 1" = 10'

Saved: 06-05-2006 8:46:06 AM by BJS
Plot Scale: 1:10 06-05-2006 9:18:42 AM by BJS
O:\SOUV\04600\000\04600-C-sheetlistmain

BRAND BOUT LICENSED 10883 KANSAS PROFESSIONAL ENGINEER
6/5/06

No.	Revision	By	Date

OAK CREEK-PHASE 1
21ST ST. N. DECEL LANE

VALLEY GUTTER PLANS

JAMES L. ARMOUR, P.E.- CITY ENGINEER
CITY OF WICHITA PROJECT NO. 472-84206

Professional Engineering Consultants, P.A.
303 S. TOPEKA • WICHITA, KANSAS 67202
316-262-2691 • FAX 316-262-3003

Designed by BDB, BLB	Job No. 35-04688-003	Sheet 9 of 28
Drawn by BJS, JMU	Date January 2005	