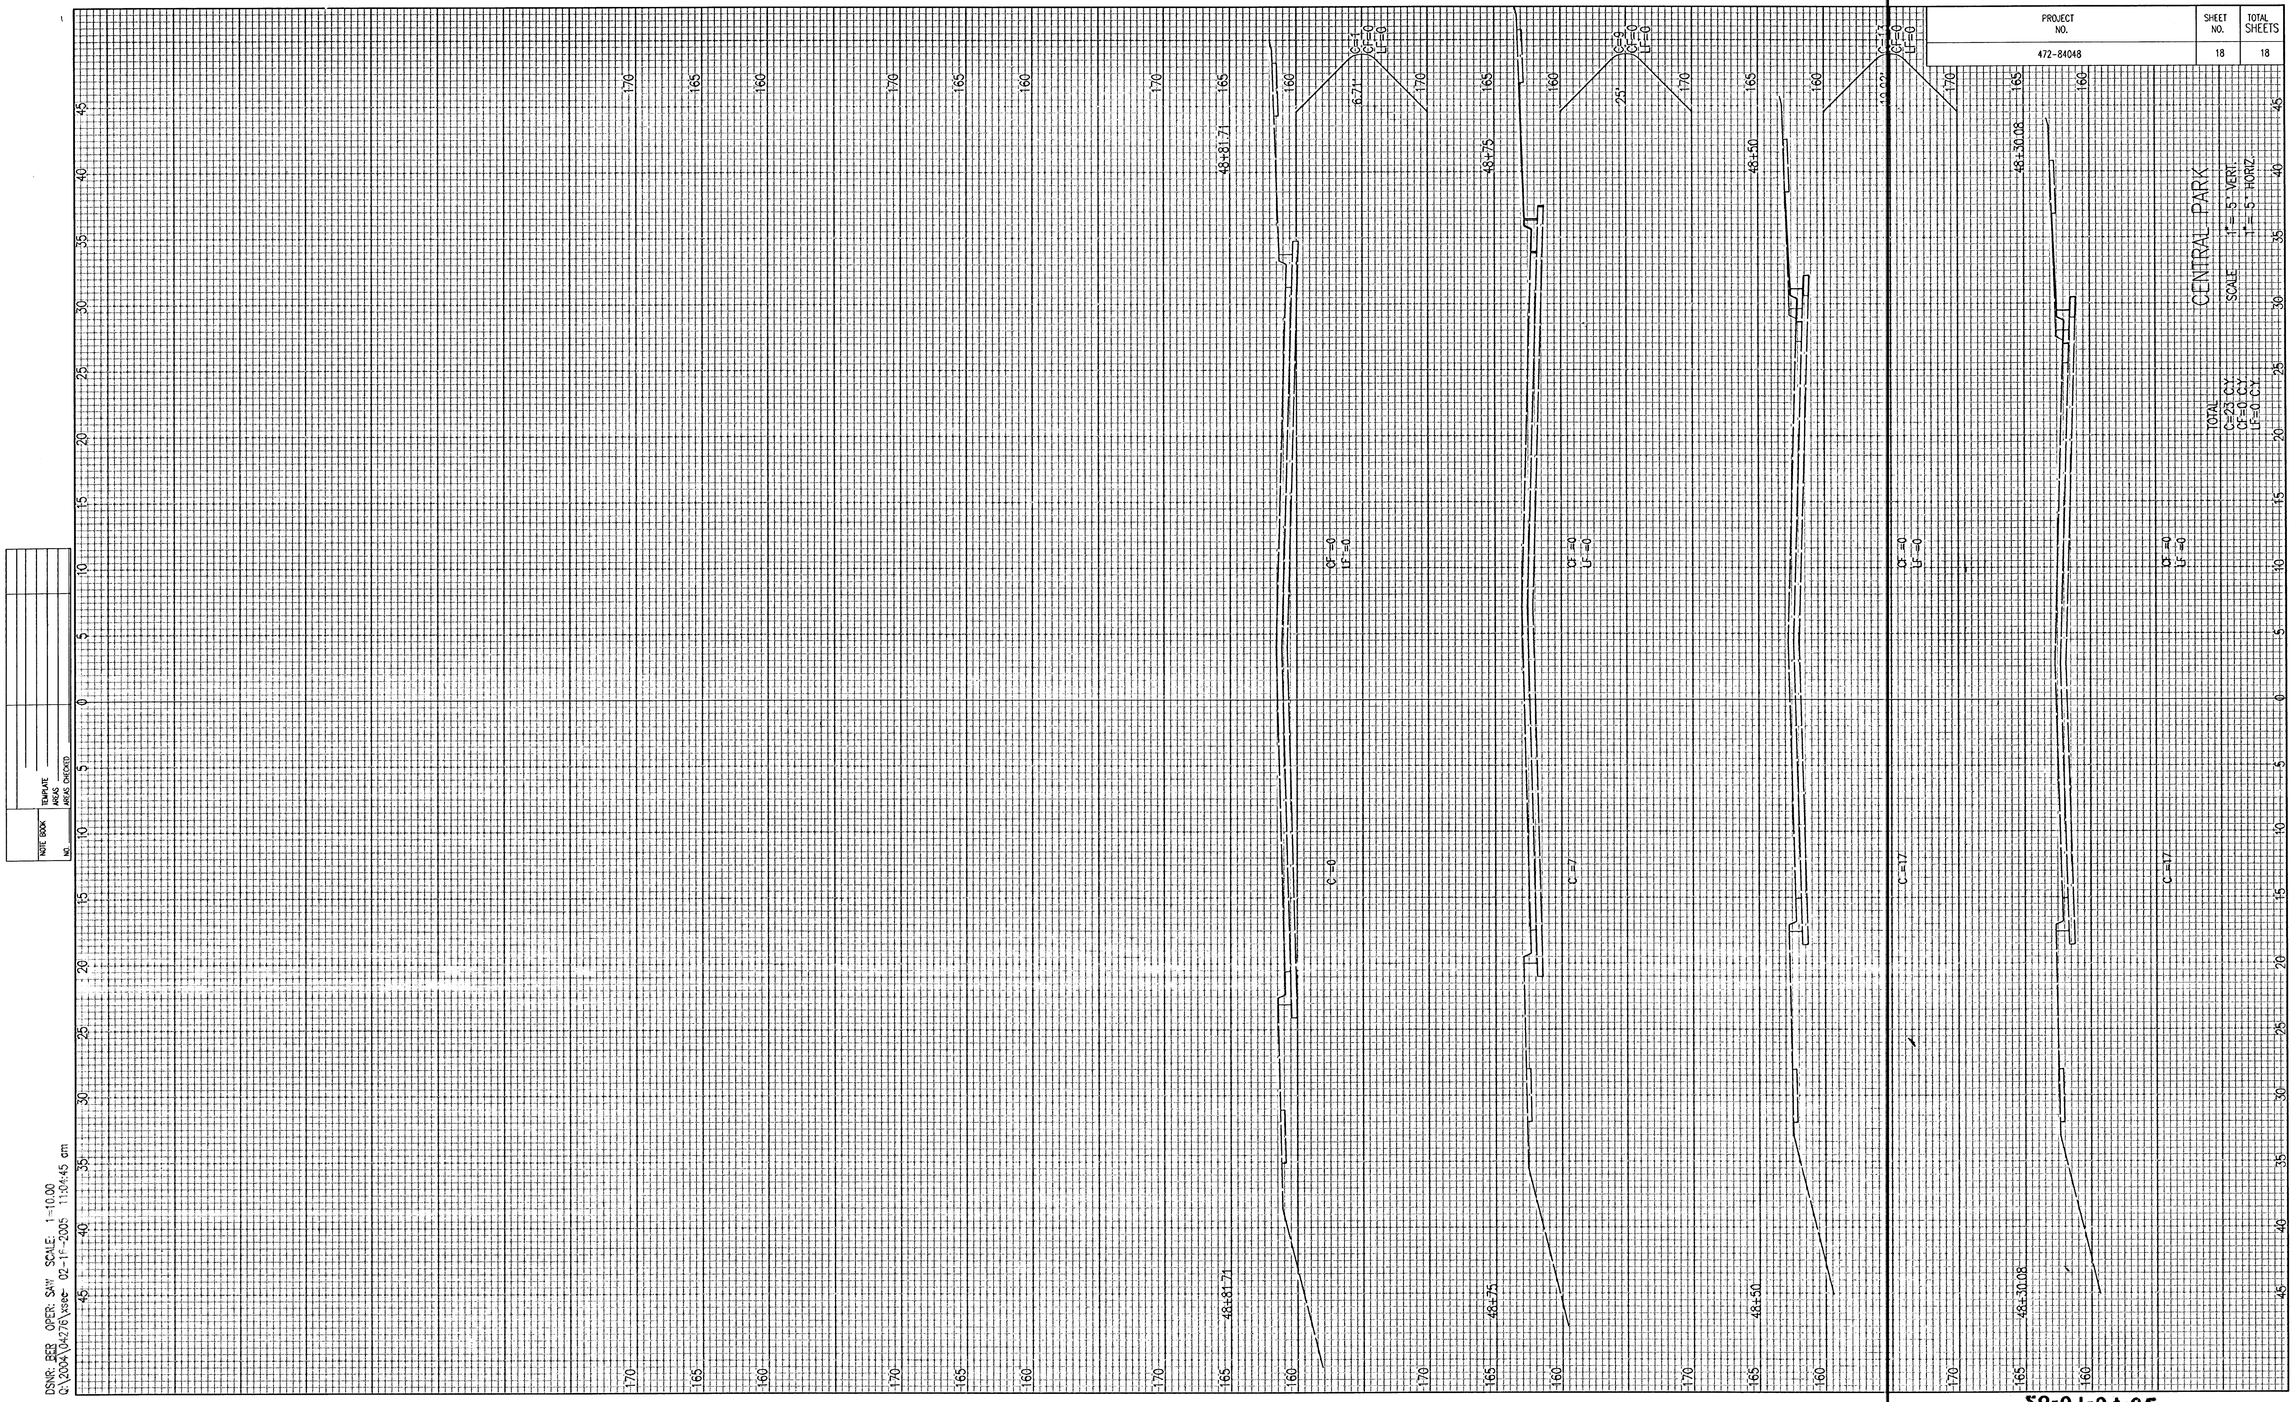PROJECT NO.	SHEET NO.	TOTAL SHEETS
472-84048	18	18