

FHWA REGION NO.	STATE	PROJECT NO.	FISCAL YEAR	SHEET NO.	TOTAL SHEETS
7	KANSAS	KA-0407-01	2005	16	16

0 5 10
SCALE: 1" = 10'


14+16.69

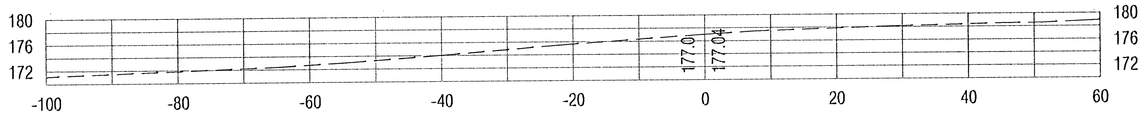


14+00

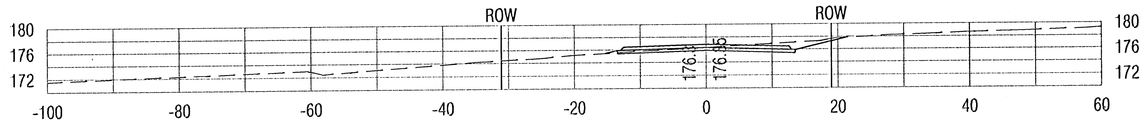


13+50

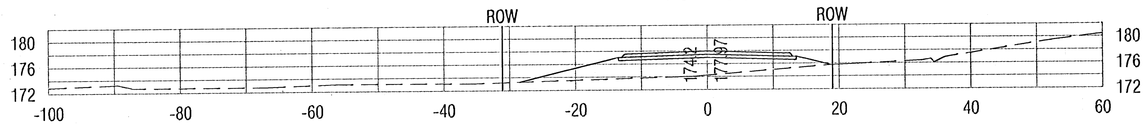


13+00

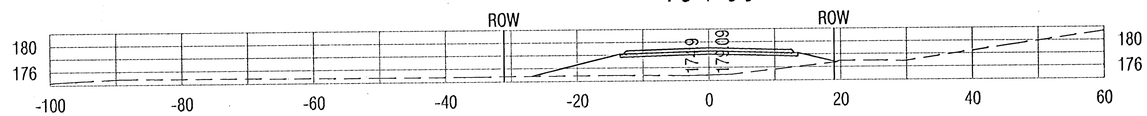

12+50

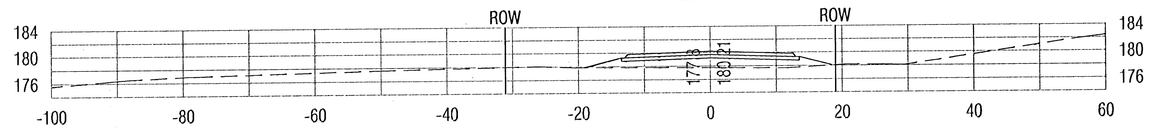

12+00

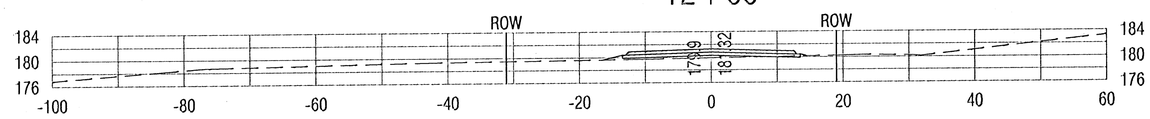

Drawing Files R:\eng\Auburn hills frontage road\land\dwg\basemap

Design	AZIERB
Drawn	STAFF
Approved	ENGINEER
Scale	NOTED

Project No. 04-11-E103 CAPITAL IMPROVEMENT PROJECT

HARRY STREET CROSSSECTIONS

AUBURN HILLS FRONTAGE ROAD - HARRY STREET

Baughman Company, P.A.
315 Ella St. Wichita, KS 67211 P 316.262.7271 F 316.262.0149
Baughman ENGINEERING | SURVEYING | PLANNING | LANDSCAPE ARCHITECTURE

August, 2005

SHEET 16 OF 16

58-08-01-02