
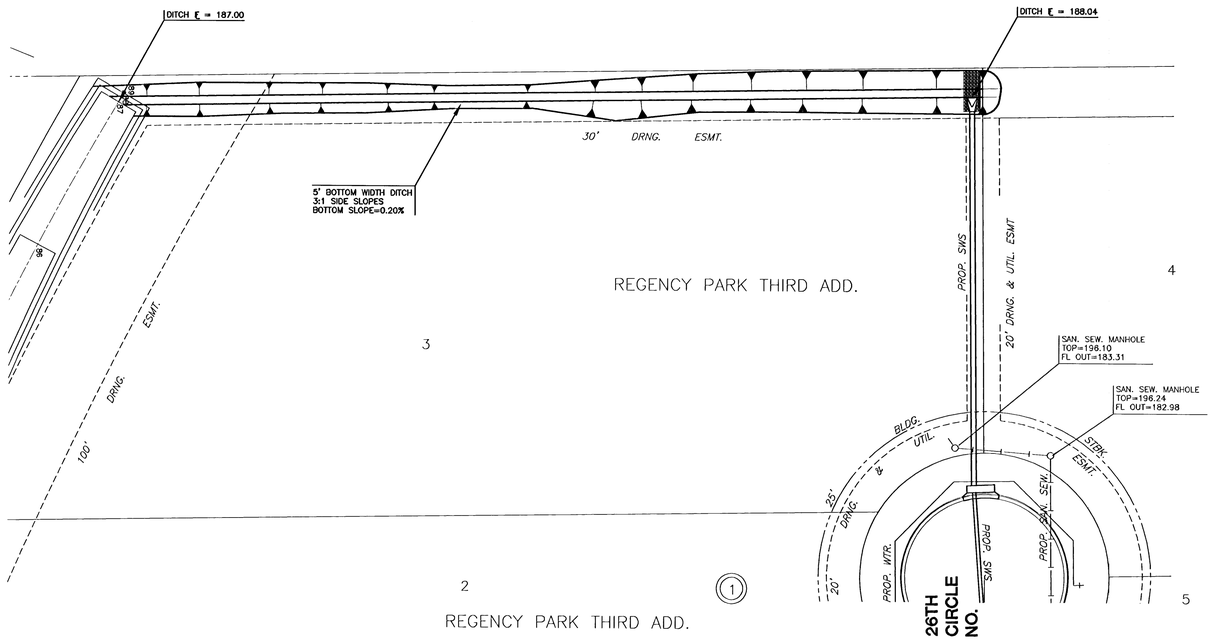


SCALE: 1"= 40'

0 20 40 80

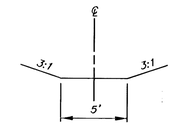

TYPICAL DITCH CROSS SECTION

EXCAVATION = 716 C.Y.
FILL = 53 C.Y.
(FOR INFORMATION ONLY)

G:\CIVIL\96104\05018\dwg\SWS\05018D3.dwg

MKEC ENGINEERING CONSULTANTS
411 N. WEBB ROAD
WICHITA, KS. 67206
316 - 684 - 9600

REGENCY PARK THIRD ADDITION
PROJECT NAME

DITCH
SHEET TITLE

SRS	DM	SRS
DESIGN BY:	DRAWN BY:	CHECKED BY:
JULY 2005	05018D3	10 / 18
DATE	JOB NO.	SHEET/OF