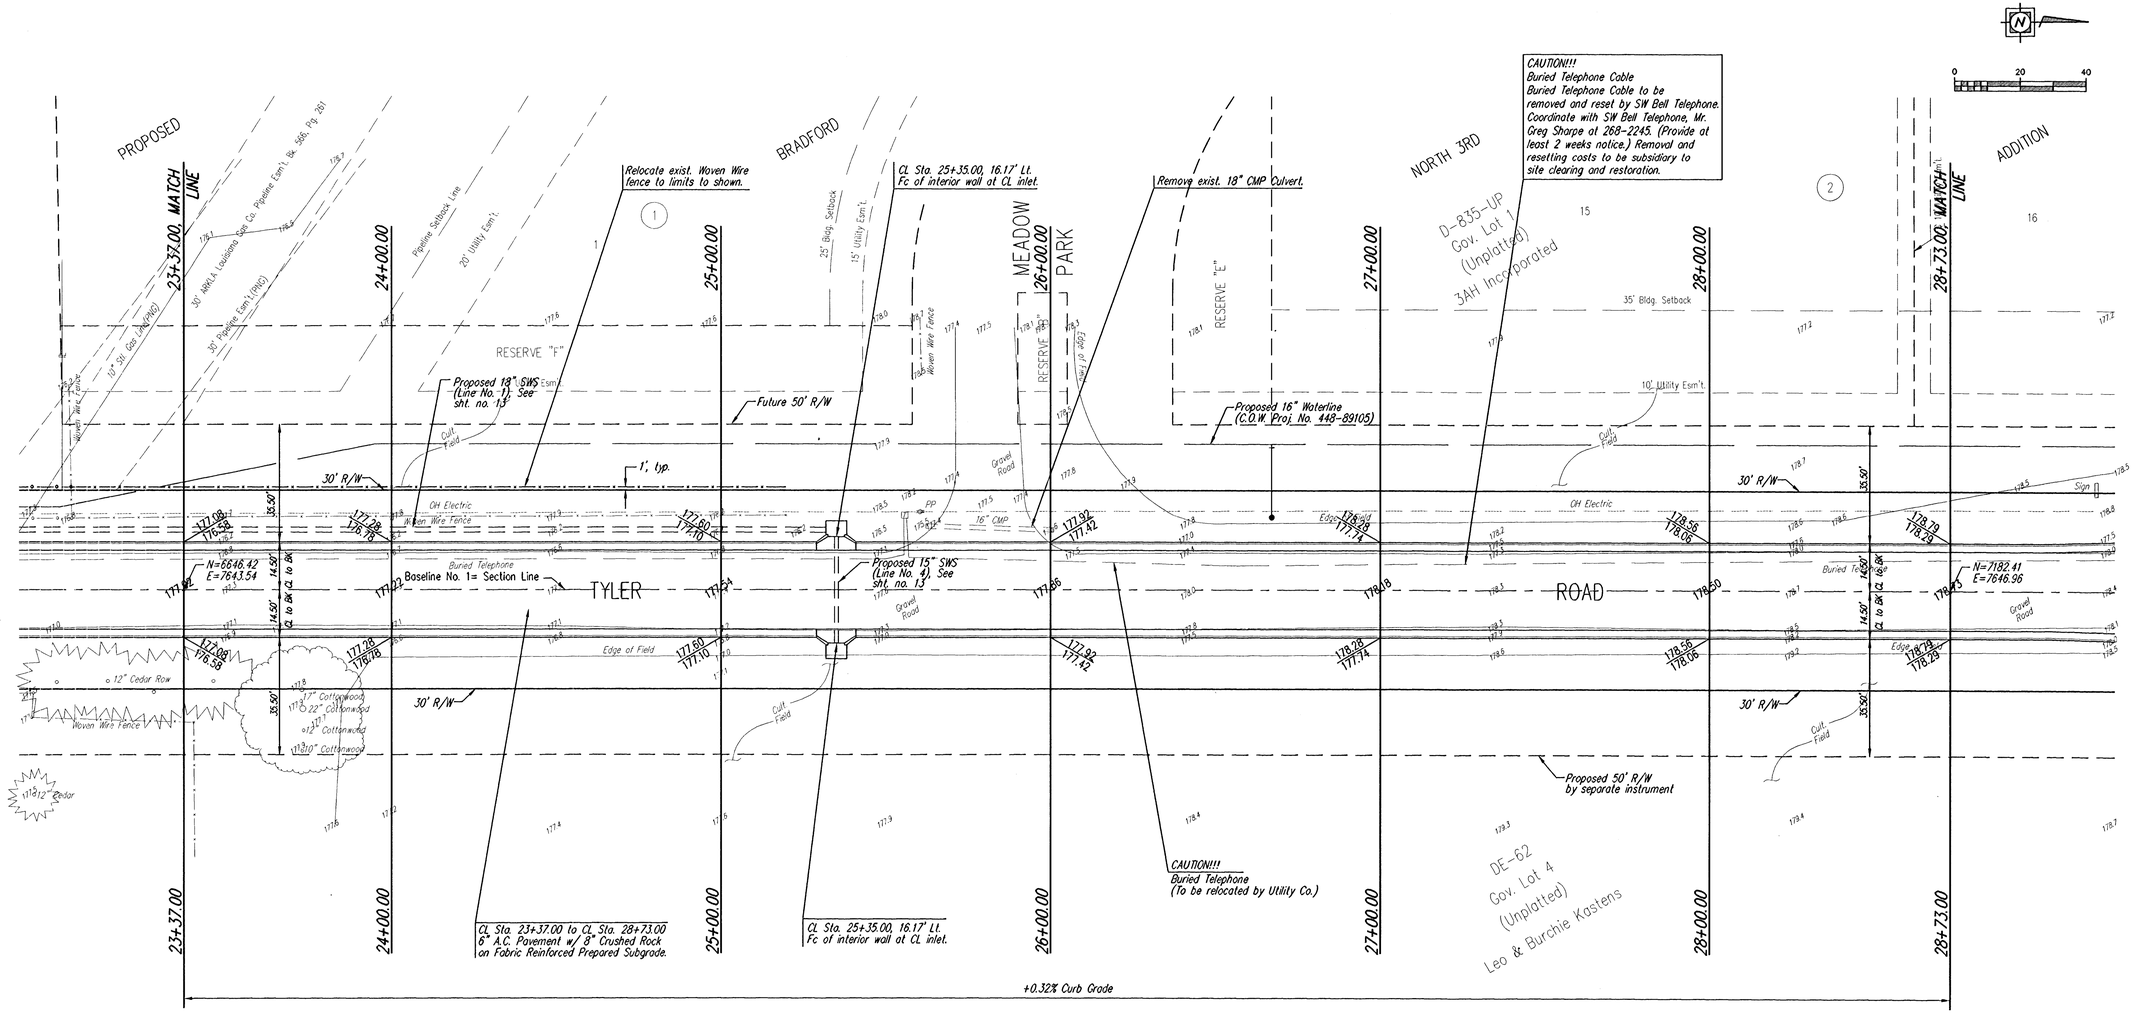

Site Benchmarks:

1. COW disc. at Tyler and 29th St. N. 32.3' S. and 30' E. of centerline both, 55.5' E. of PP, 9.2' SE of PP, 44.1' SE of sec. corner.

   Elev. = 178.04

2. COW disc. at Tyler and 25th St. N. in E Parking of Tyler, 6.3' W of Iron on E R/W of Tyler, 1' N of fence cor. E and S.

   Elev. = 165.61

YOUNG & ASSOCIATES, P.A.
CIVIL AND ENVIRONMENTAL ENGINEER'S
100 South Georgie
Derby Kansas, 67037
Tele: (316) 788-2352
Fax: (316) 788-4408

City of Wichita
Sedgwick County, Kansas

Sta. 23+37.00 to 28+73.00 PAVING PLAN

Tyler Road from 29th Street North to 1/4 mile South
Street and Storm Drainage Improvements

Project No.: 96-036-002	Engr.: C.R. Young
Date: February 1997	Tech.: J.L. Murphy
	Sheet No. 10 of 27