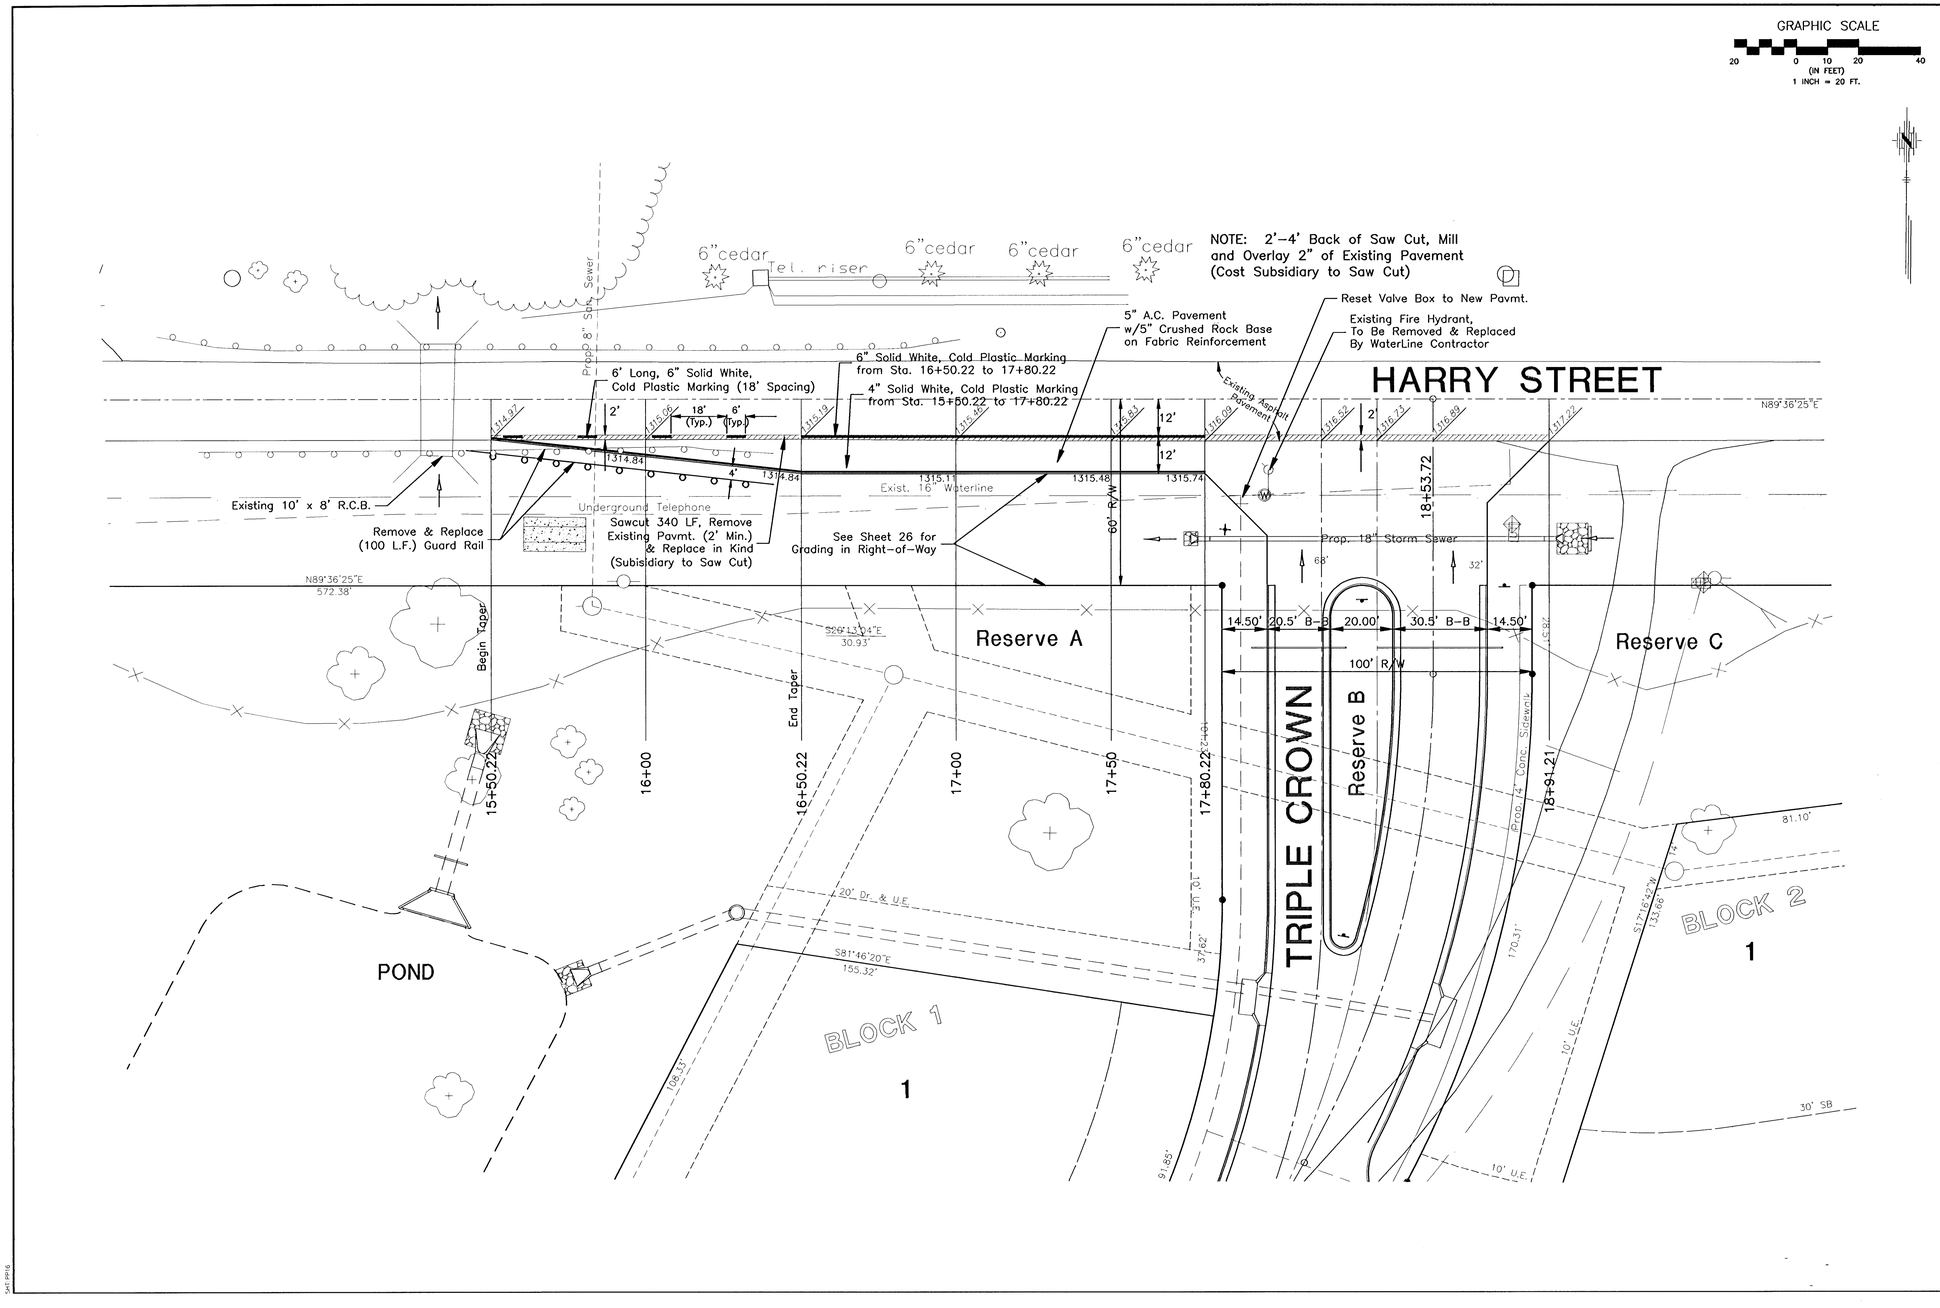


EQUESTRIAN ESTATES - PHASE 1
STREET IMPROVEMENTS
DECEL LANE at HARRY STREET
CITY OF WICHITA, KANSAS
MICHAEL E. LINDEBAK, P.E. - CITY ENGINEER
C.O.W. Project # 472-83424 O.C.K. # 783705

No.	Date	By	Approved	Revision

POE & ASSOCIATES OF KANSAS, INC.
CONSULTING ENGINEERS
3940 E Central, Suite 200 ■ Wichita, KS 67208-4242
Phone 316/685-4174 ■ FAX 316/685-4444

FINAL

Designed By: J. Ubert / J. Dickman
Drawn By: J. Dickman
Poe Job No.: 16944
Date: March 2002

Sheet
19 of 112

G:\APPS\OCA\P\0944\BASE-ST1v.dwg Fri Mar 15 14:42:19 2002 James Ubert - Poe & Associates of Kansas, Inc.