
G:\APPS\DCA\P\694\sections.dwg Fri Mar 15 09:43:02 2002 Bernard Kulla - POE & ASSOCIATES OF KANSAS INC.

SHT.XS17

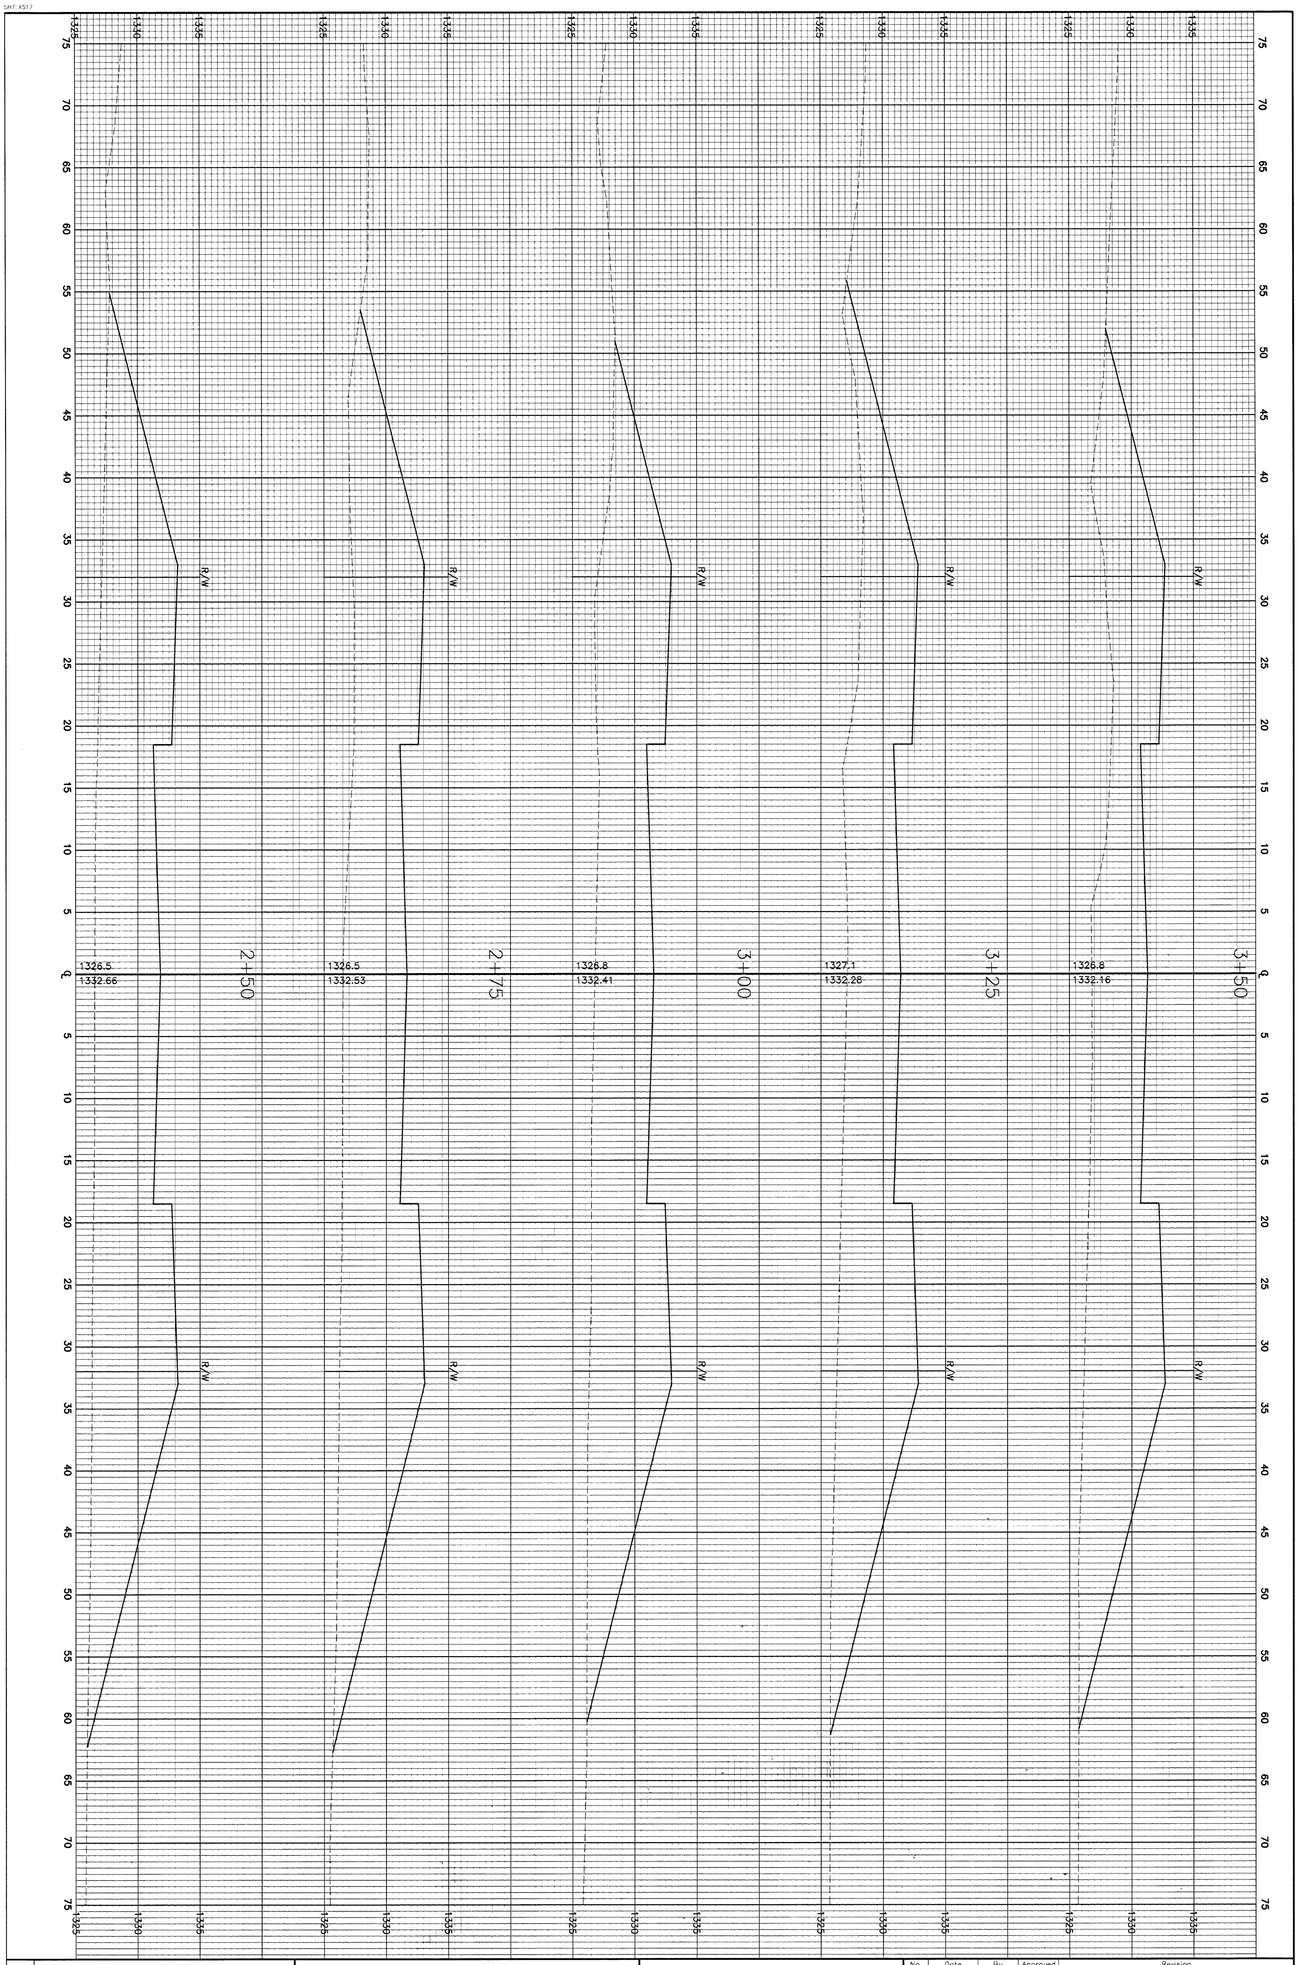

FINAL

Designed By:	J. Ubert / J. Dickman
Drawn By:	J. Dickman
Poe Job No.:	1694A
Date:	March 2002

Sheet 49 of 112

POE & ASSOCIATES OF KANSAS, INC.
CONSULTING ENGINEERS
5940 E. Central, Suite 200 ■ Wichita, KS 67208-4242
Phone 316/685-4114 ■ FAX 316/685-4444

EQUESTRIAN ESTATES - PHASE 1
CROSS SECTIONS
TRIPLE CROWN

CITY OF WICHITA, KANSAS
MICHAEL E. LINDEBAK, P.E. - CITY ENGINEER
C.O.W. Proj.# 472-83424 O.C.A.# 765705

No.	Date	By	Approved	Revision
1				
2				
3				
4				