
G:\APPS\DCA\P\694\sections.dwg Fri Mar 15 09:47:16 2002 Bernard Kulla - POE & ASSOCIATES OF KANSAS INC.

SHT XS30

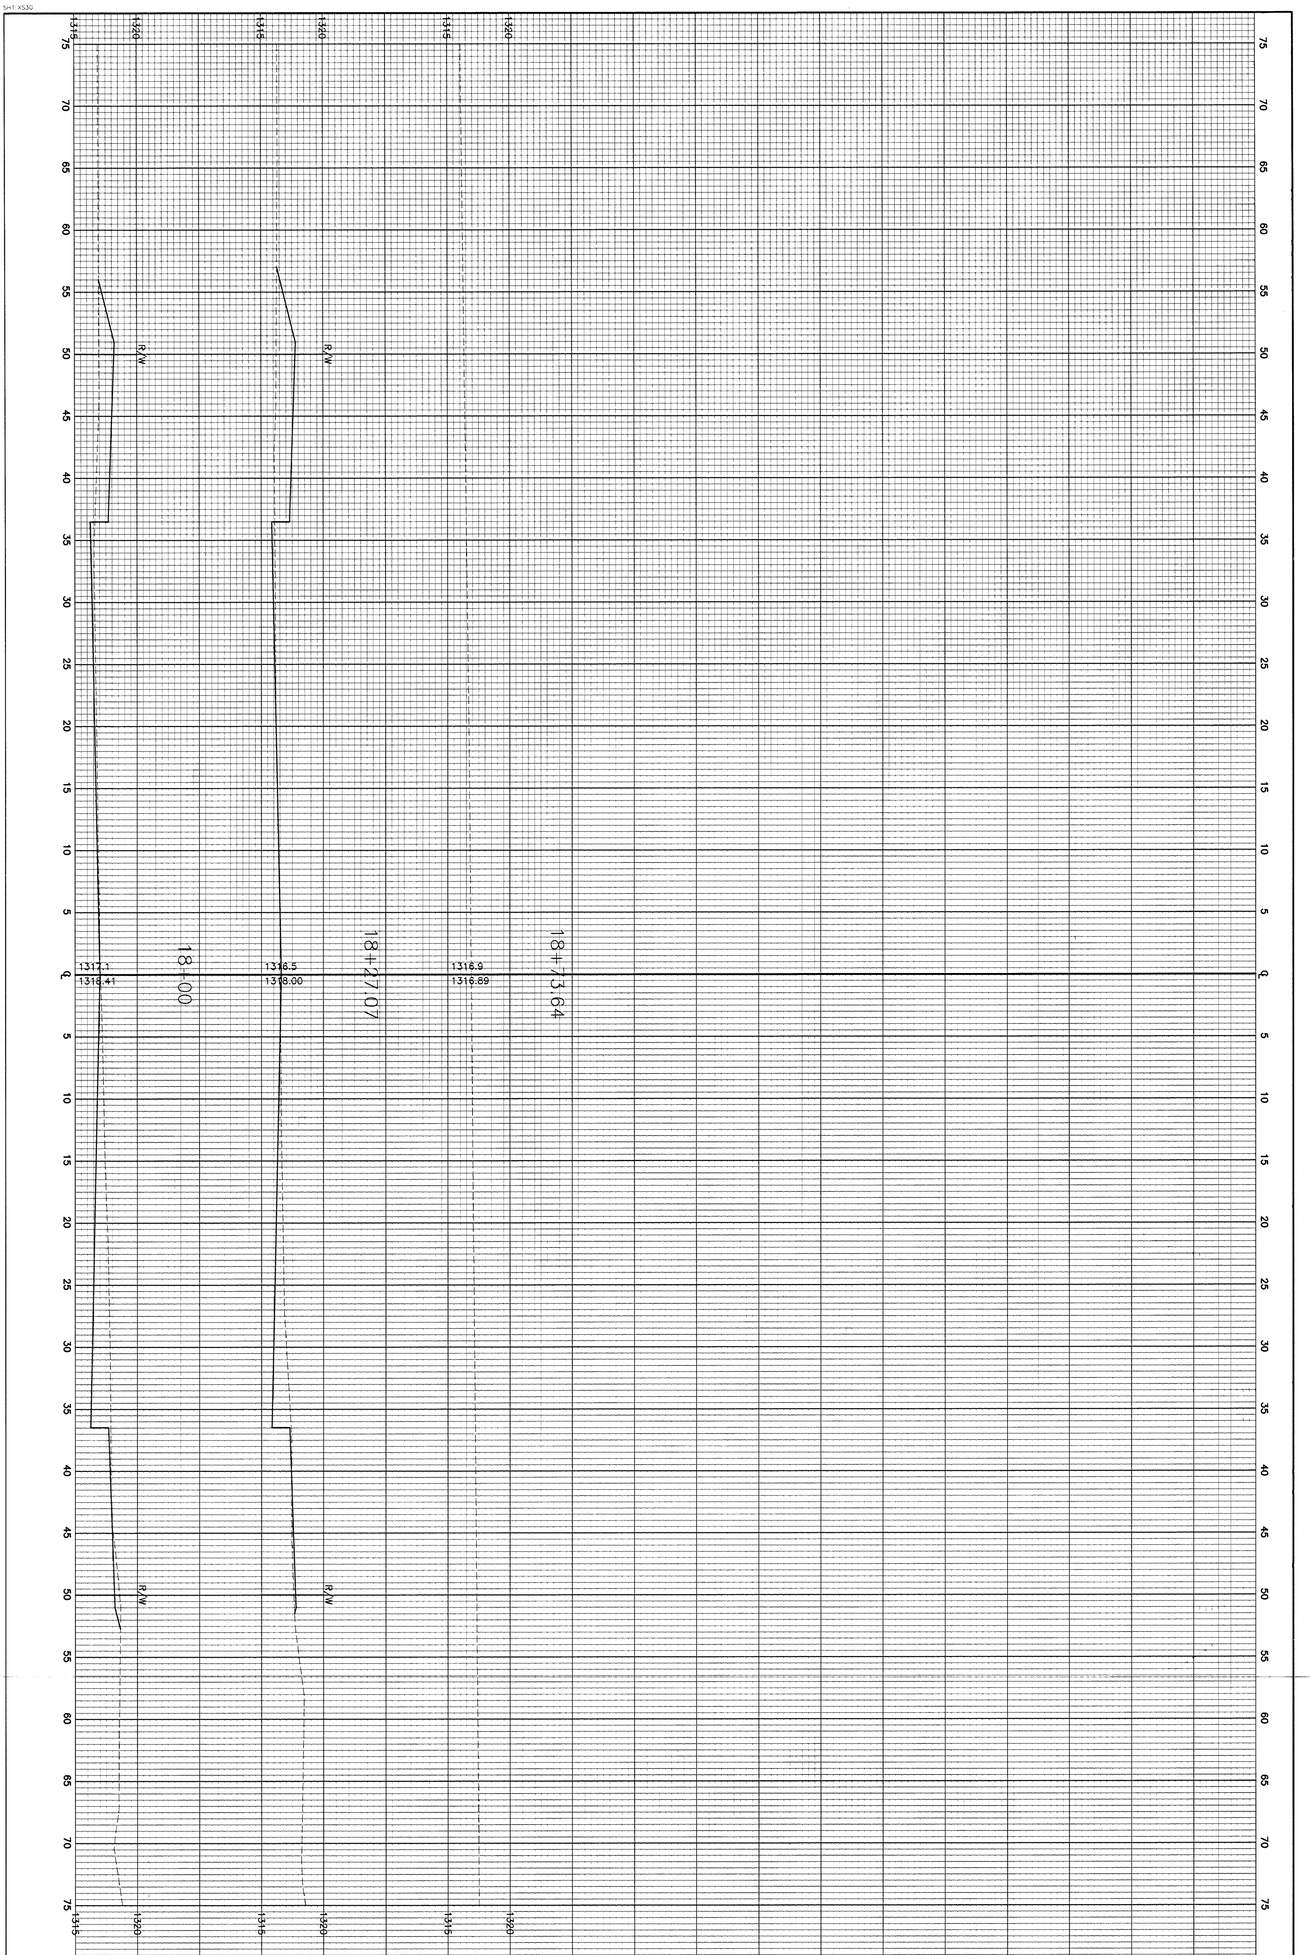

FINAL		POE & ASSOCIATES OF KANSAS, INC. CONSULTING ENGINEERS 5940 E. Central, Suite 200 ■ Wichita, KS 67208-4242 Phone 316/685-4114 ■ FAX 316/685-4444	EQUESTRIAN ESTATES – PHASE 1 CROSS SECTIONS TRIPLE CROWN CITY OF WICHITA, KANSAS MICHAEL E. LINDEBAK, P.E. – CITY ENGINEER C.O.W. Proj.# 472-83424 O.C.A.# 765705
Designed By: J. Ubert / J. Dickman			
Drawn By: J. Dickman			
Poe Job No.: 1694A			
Date: March 2002			

No.	Date	By	Approved	Revision
1				
2				
3				
4				

Sheet 59 of 112