| PROJECT NO. | SHEET NO. | TOTAL SHEETS |
|---|---|---|
| 472-76-245-83375-000-000-001 | 8 | 58 |

SCALE: 1"=20'

| WATER VALVE BOX ELEVATIONS | | | |
|---|---|---|---|
| STREET | STATION | OFFSET | PROPOSED ELEVATION |
| FREDERIC | 19+92.4 | 24.0' Rt. | 208.0 |
| FREDERIC | 23+22.5 | 26.0' Rt. | 204.3 |
| FREDERIC | 23+32.54 | 26.0' Rt. | 204.1 |

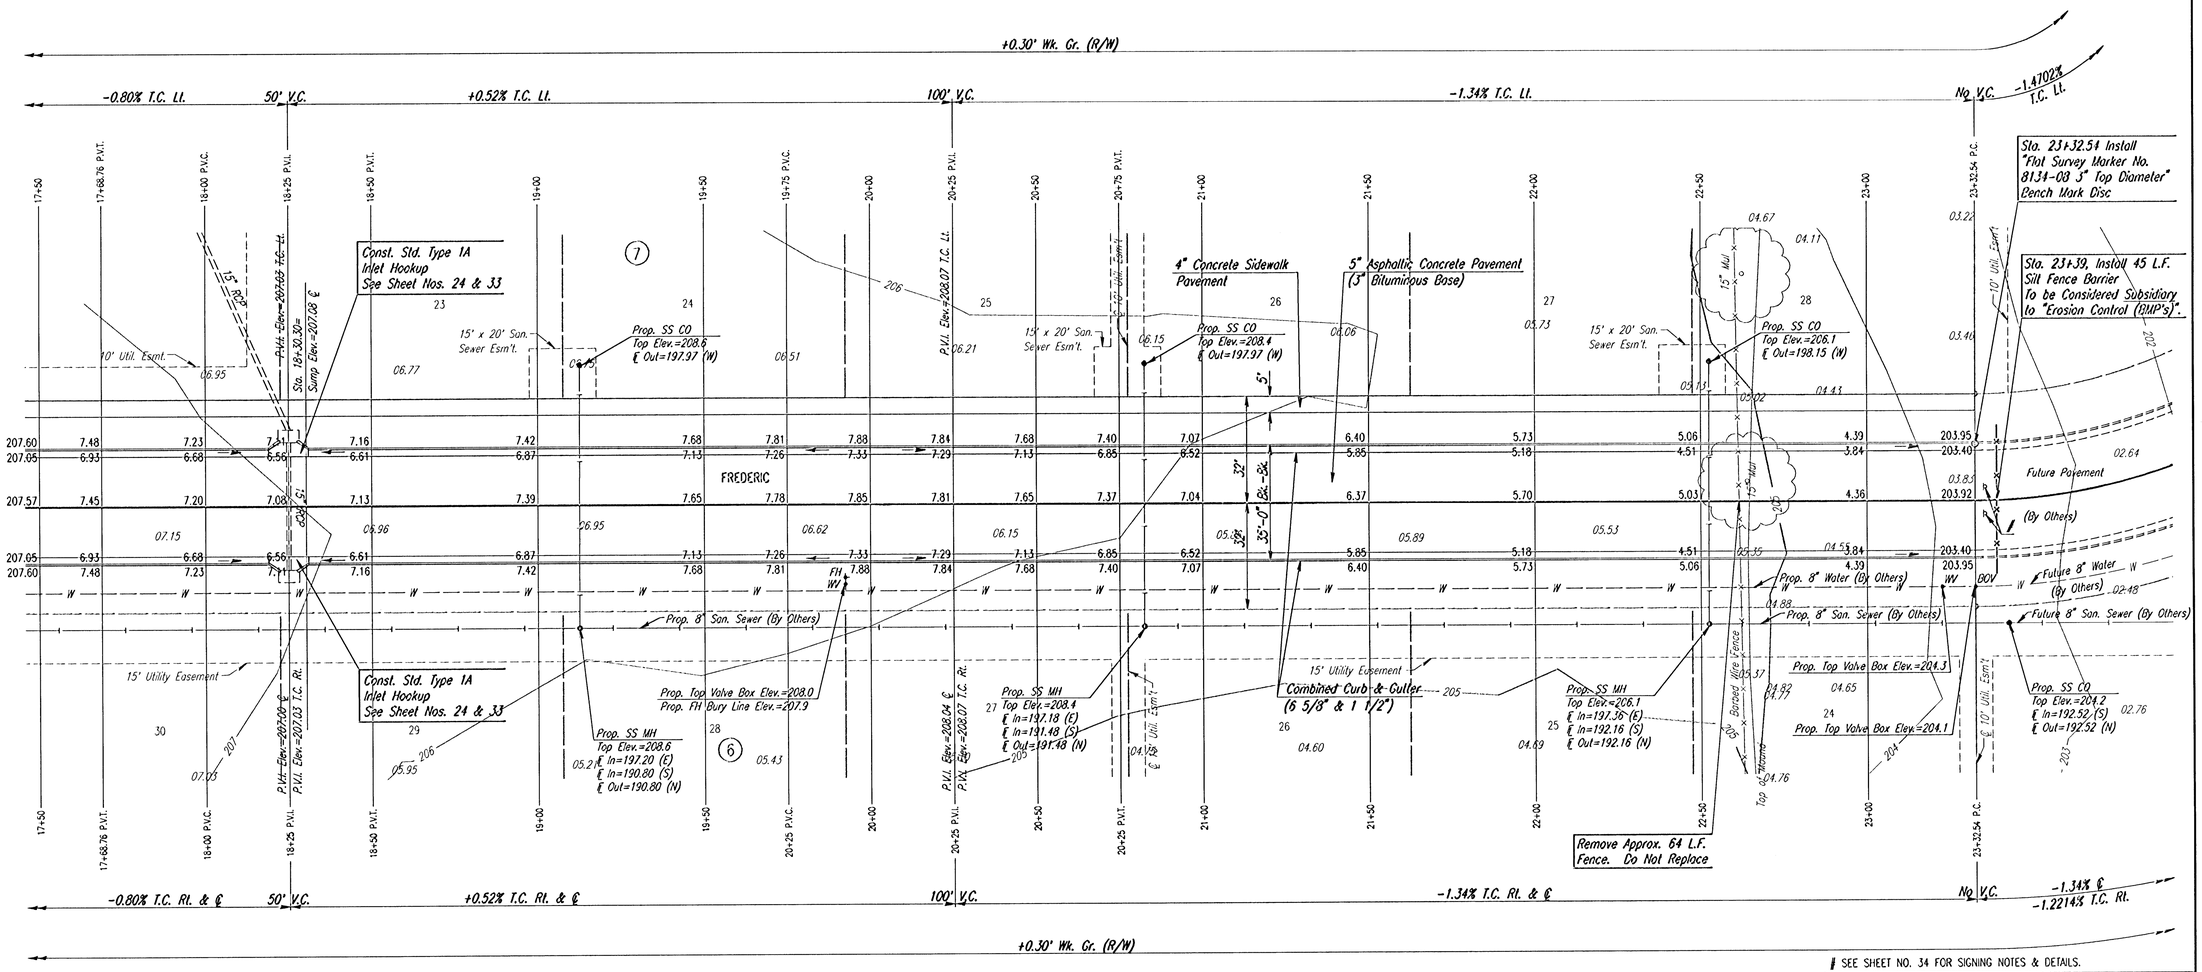


SEE SHEET NO. 34 FOR SIGNING NOTES & DETAILS.

| No. | Revisions | By | Date |
|---|---|---|---|
| 1 | | | |

REMINGTON PLACE-PHASE I
CITY OF WICHITA, KANSAS

# FREDERIC
STA. 17+50.00 TO STA. 23+32.54


Professional Engineering Consultants, P.A.
303 S. TOPEKA • WICHITA, KANSAS 67202
316-262-2691 • FAX 316-262-3003


| Designed by | BER | Checked by | |
|---|---|---|---|
| Drawn by | BJS | Date JUNE 2001 | Job No. 0115B |

DSN/R: BER OPER: BJS SCALE: 1"=20'
I:/2001/01158/STR18-23.DGN Plot Date: 10-24-2001