PROJECT NO.	SHEET NO.	TOTAL SHEETS
472-76-245-83375-000-000-001	11	58

PBE

SCALE: 1"=20'

WATER VALVE BOX ELEVATIONS			
STREET	STATION	OFFSET	PROPOSED ELEVATION
RED OAKS	31+87.41	21.0' Lt.	209.6

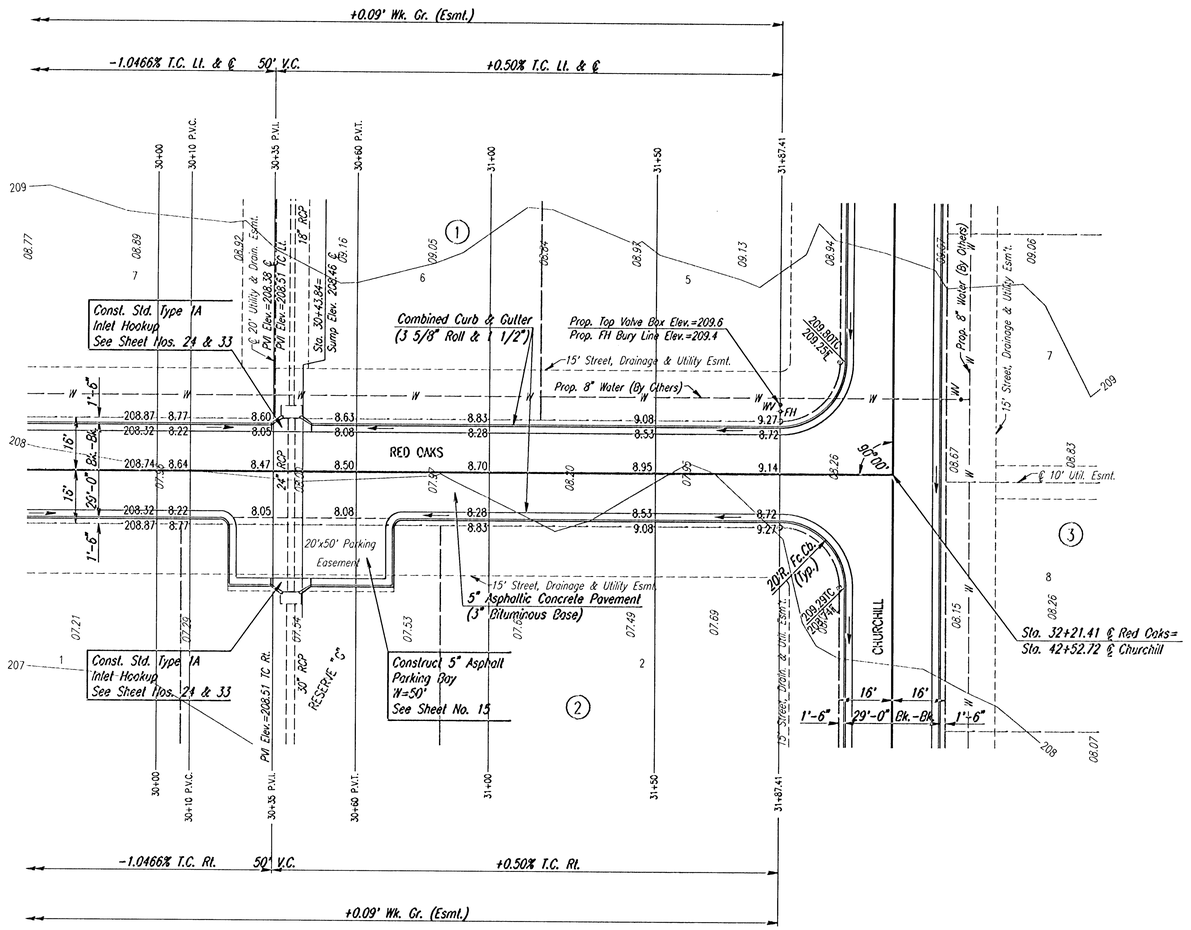

NOTE: THIS STREET TO BE CONSTRUCTED WITH ROLL-TYPE CURB. TOP OF CURB ELEVATIONS GIVEN ARE FOR FULL HEIGHT CURB.

No.	Revisions	By	Date
1			

REMINGTON PLACE-PHASE I
CITY OF WICHITA, KANSAS

FREDERIC
STA. 30+00 TO STA. 32+21.41

Professional Engineering Consultants, P.A.
303 S. TOPEKA • WICHITA, KANSAS 67202
316-262-2691 • FAX 316-262-3003

Designed by	BER	Checked by		
Drawn by	BJS	Date	JUNE 2001	Job No. 0158

DSN/R: BER OPER: BJS SCALE: 1"=20'
i:/2001/01158/STR30-32.DGN Plot Date: 10-23-2001