
PROJECT NO.	SHEET NO.	TOTAL SHEETS
472-83375	35	58

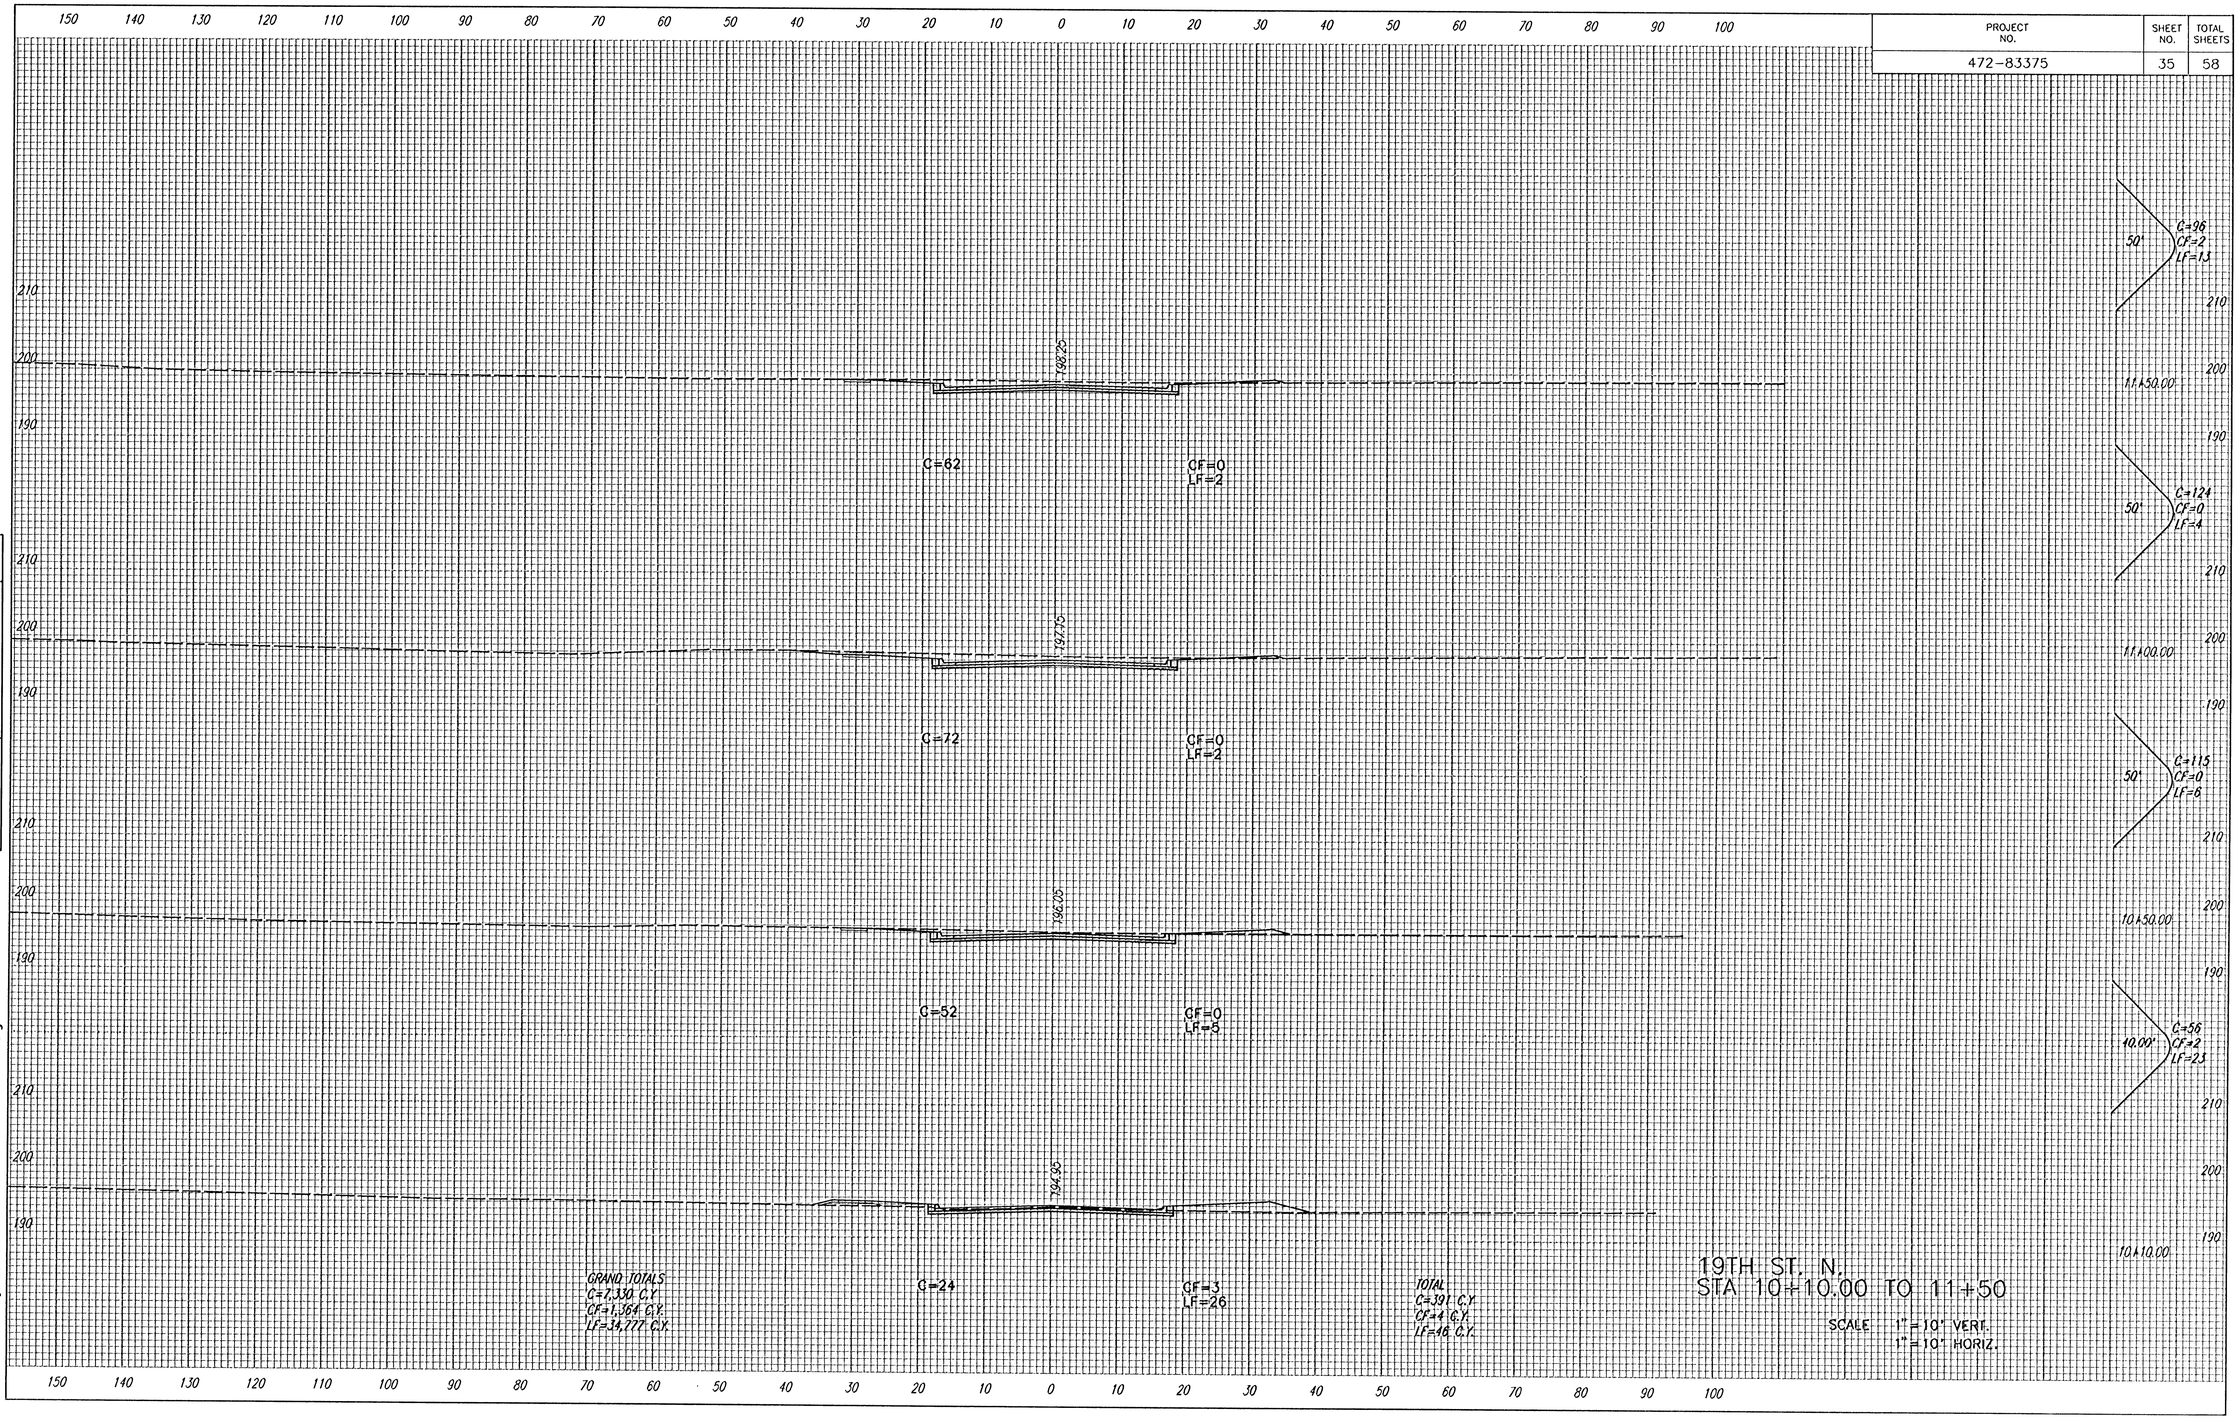

19TH ST. N.
STA 10+10.00 TO 11+50

SCALE 1"=10' VERT.
1"=10' HORIZ.

REFERENCES NOTED	BY	DATE
REFERENCES CHECKED		

i:\ 2001\01158\xsect.dgn
Date Plotted: Aug. 29, 2001 Deliver to: Brent Remsberg