PROJECT NO.	SHEET NO.	TOTAL SHEETS
472-83375	36	58

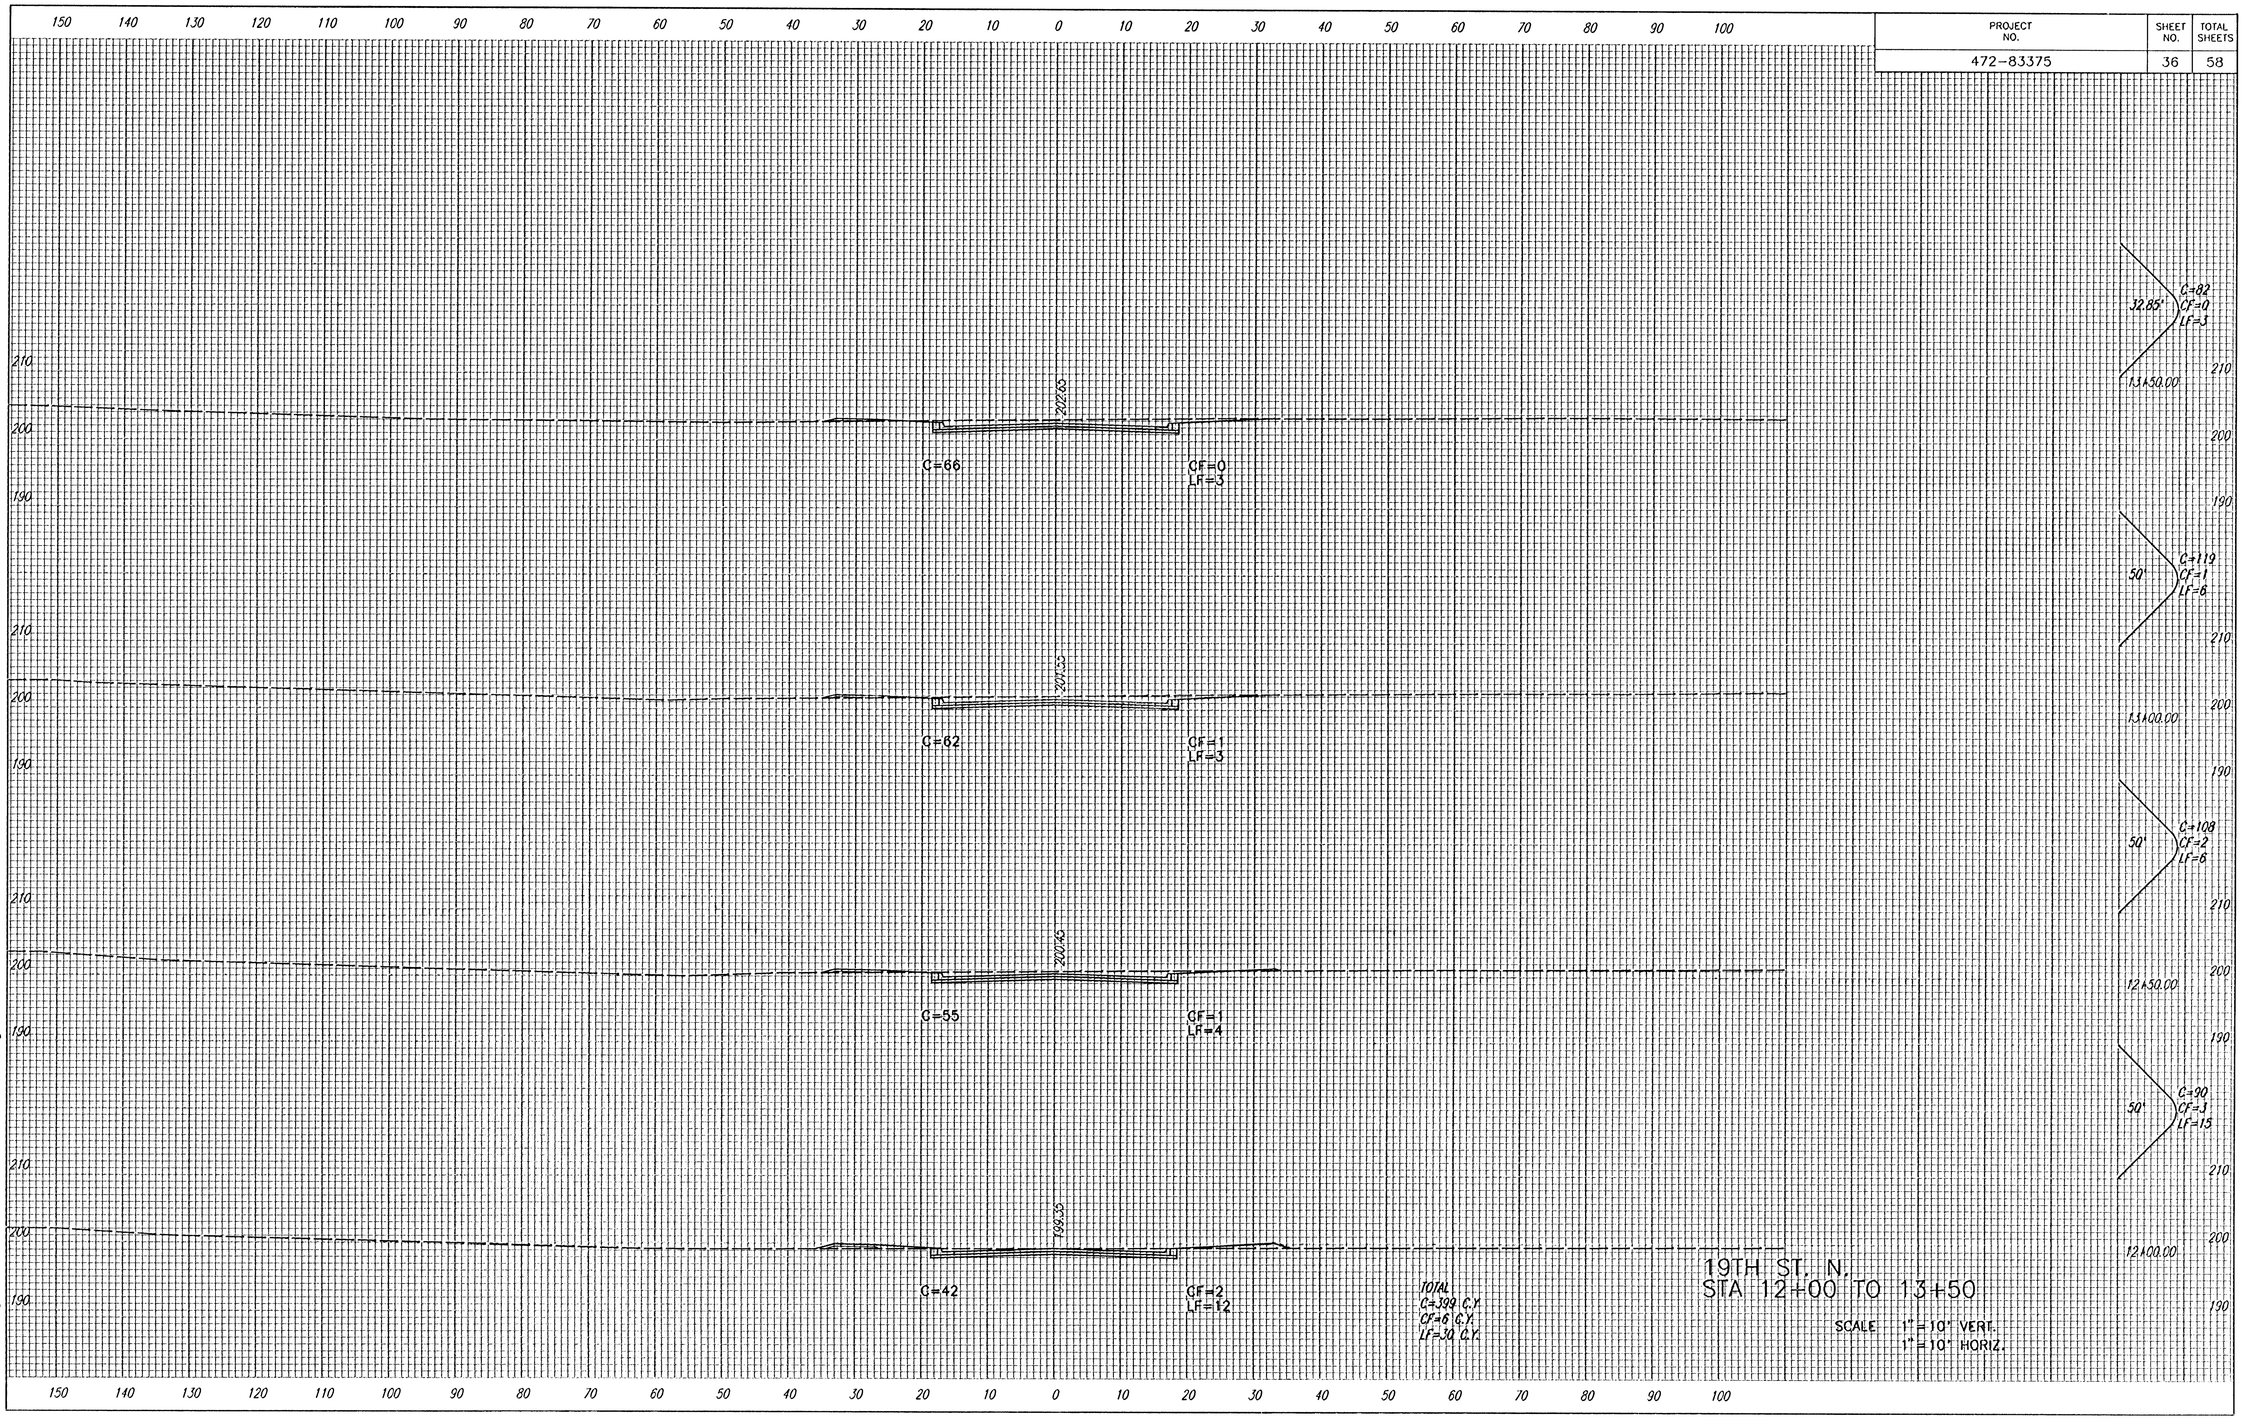

TOTAL
C=399 C.Y.
CF=6 C.Y.
LF=30 C.Y.

19TH ST. N.
STA 12+00 TO 13+50

SCALE 1"=10' VERT.
1"=10' HORIZ.

REFERENCES NOTED	BY	DATE
REFERENCES CHECKED		

i: 2001/01158/xsect.dgn
Date Plotted: Aug. 29, 2001 Deliver to: Brent Remsberg