PROJECT NO.	SHEET NO.	TOTAL SHEETS
472-83375	37	58

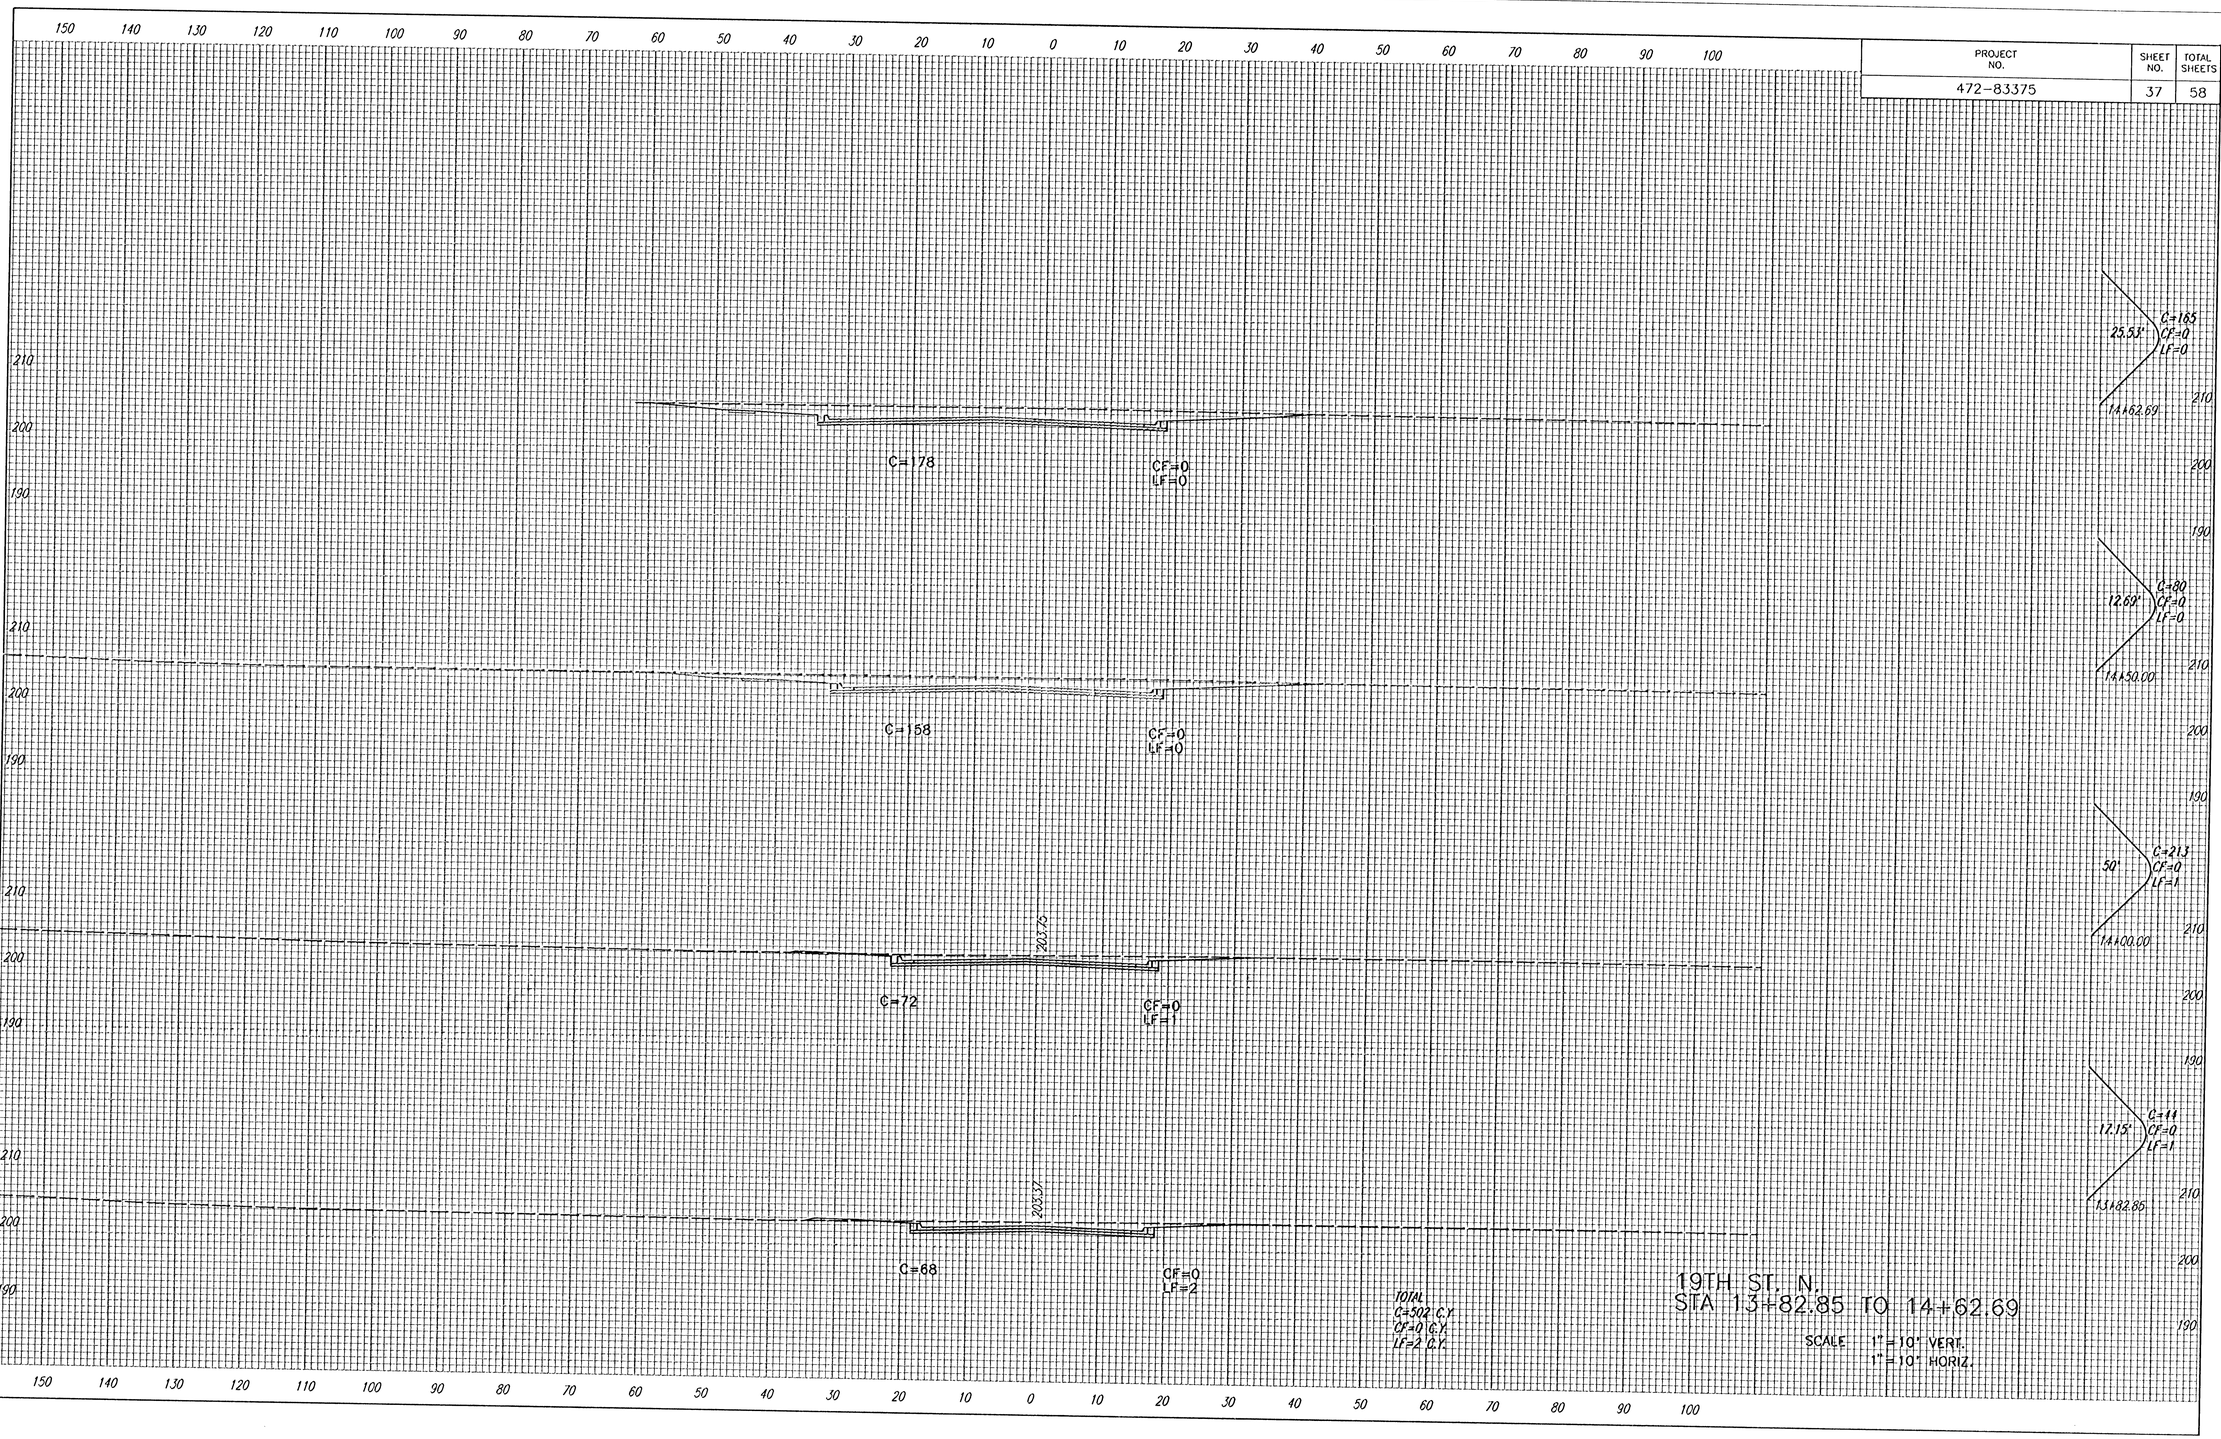

TOTAL
C=502 C.Y.
CF=0 C.Y.
LF=2 C.Y.

19TH ST. N.
STA 13+82.85 TO 14+62.69

SCALE 1"=10' VERT.
1"=10' HORIZ.

BY	DATE
REFERENCES NOTED	
REFERENCES CHECKED	

i: 2001/01158/vsect.dgn
Date Plotted: Aug. 29, 2001

Deliver to: Brent Remsberg

37