PROJECT NO.	SHEET NO.	TOTAL SHEETS
472-83375	42	58

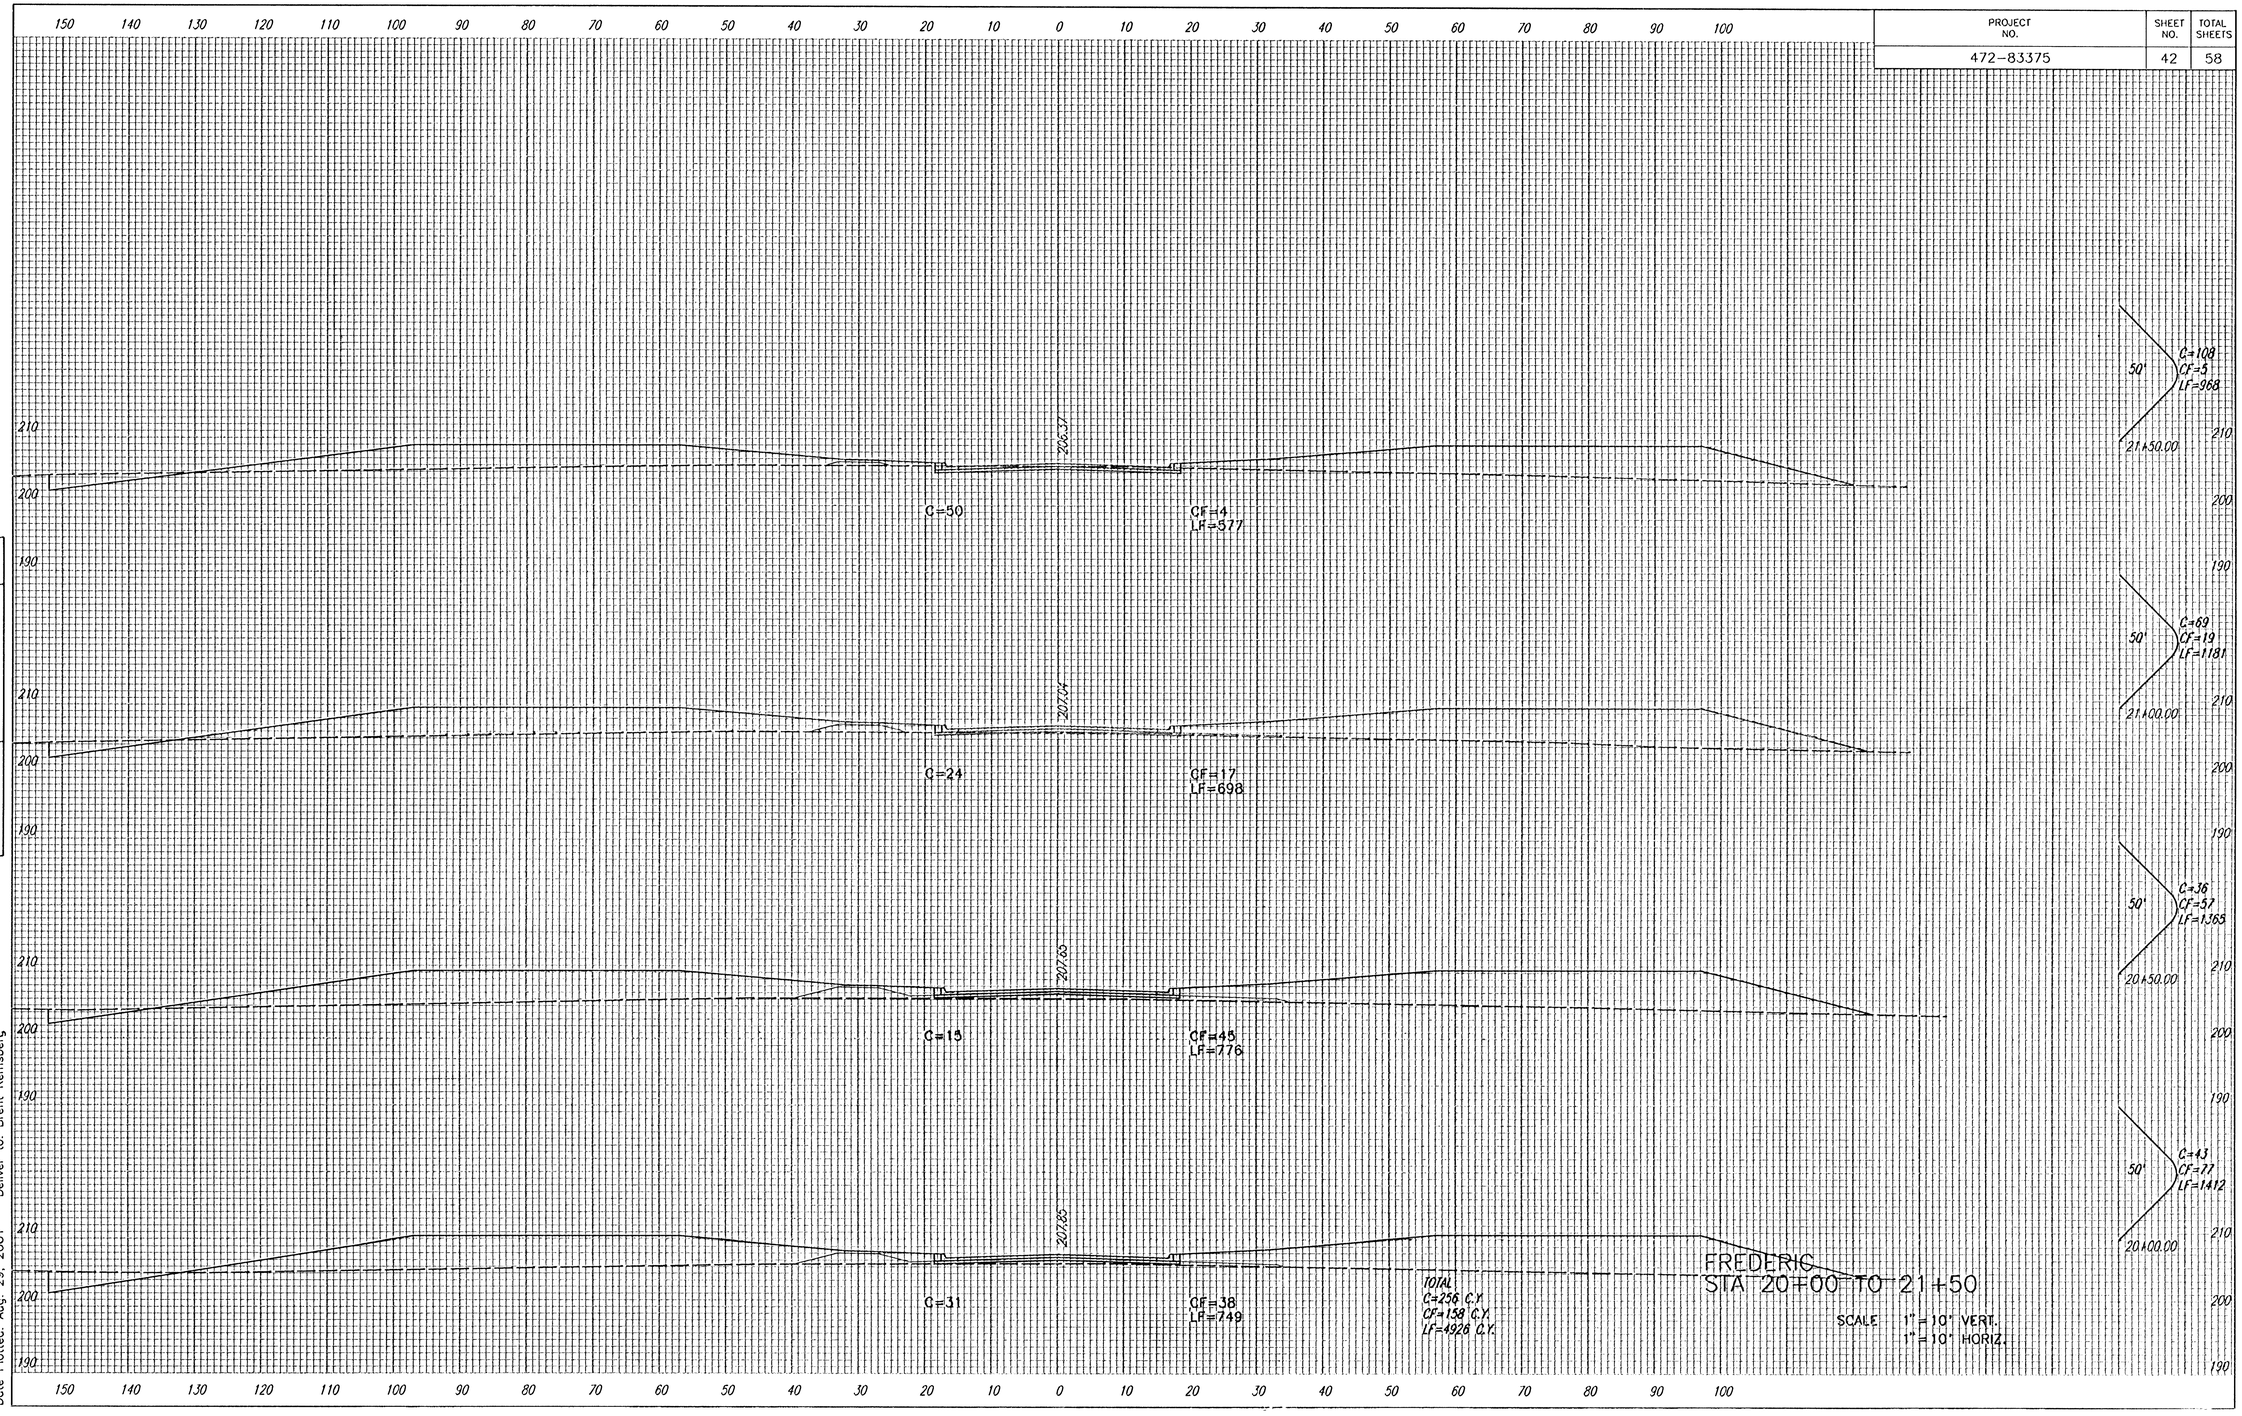

TOTAL
C=256 C.Y.
CF=158 C.Y.
LF=4926 C.Y.

FREDERIC
STA 20+00 TO 21+50

SCALE 1" = 10' VERT.
1" = 10' HORIZ.

DATE	BY	REFERENCES NOTED
		REFERENCES CHECKED

i: 2001/01158/xsect.dgn
Date Plotted: Aug. 29, 2001
Deliver to: Brent Remsberg