
PROJECT NO.	SHEET NO.	TOTAL SHEETS
472-83375	46	58

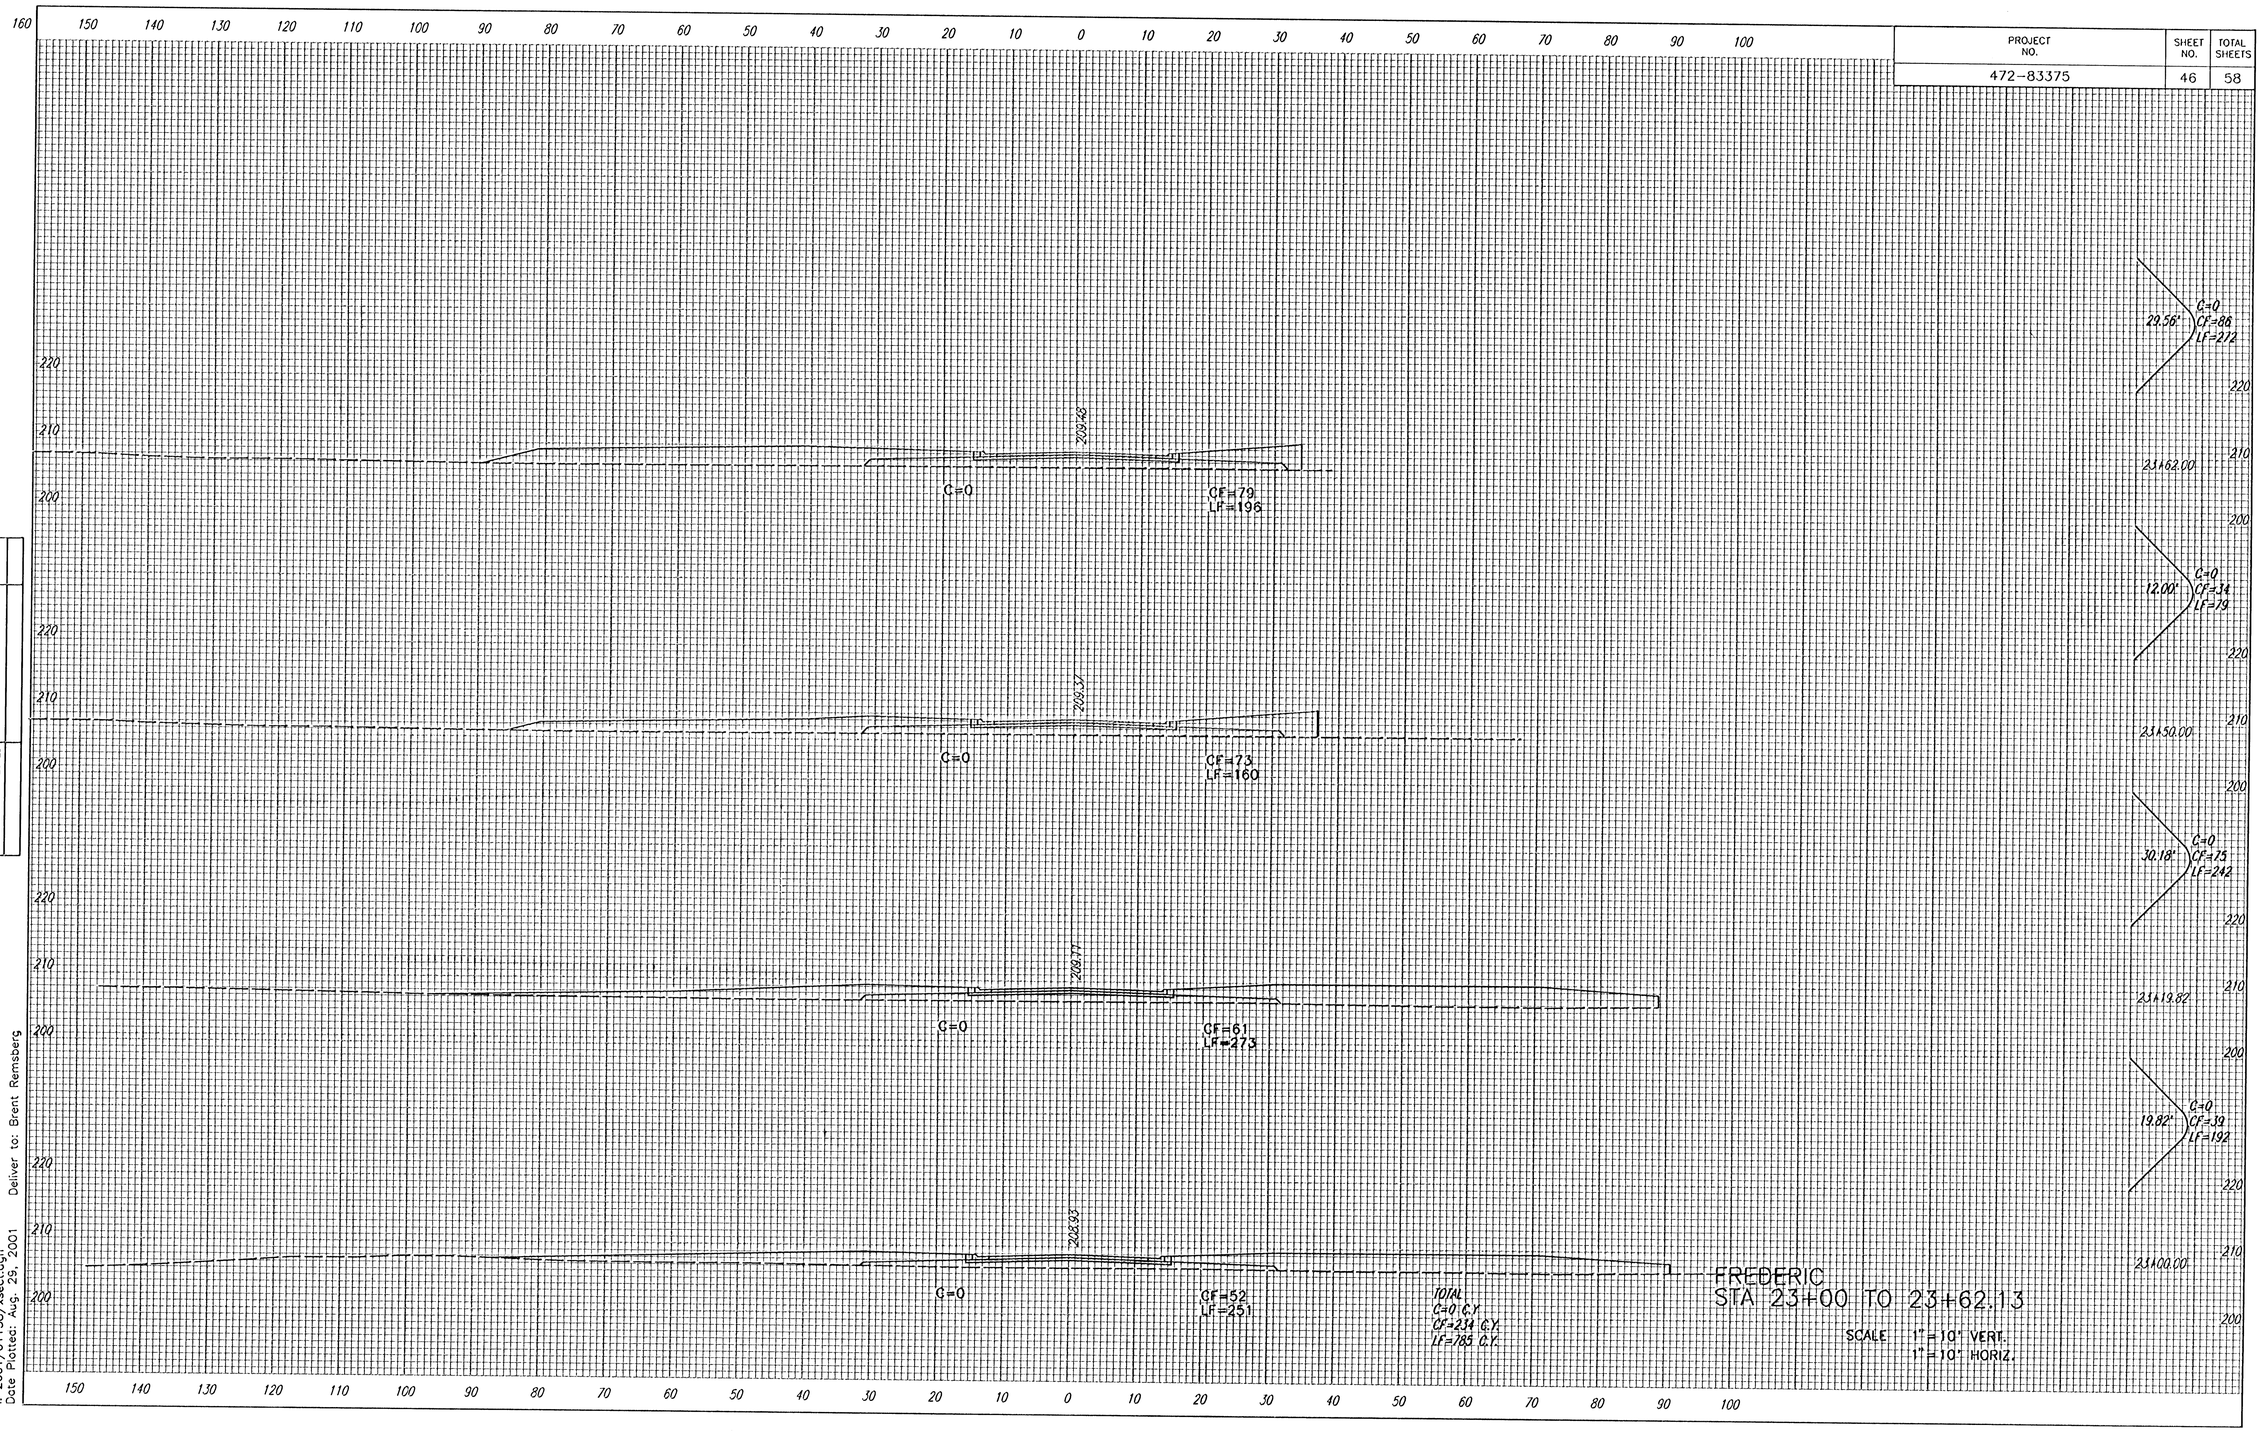

TOTAL
C=0 C.Y.
CF=234 C.Y.
LF=785 C.Y.

FREDERIC
STA 23+00 TO 23+62.13

SCALE 1"=10' VERT.
1"=10' HORIZ.

REFERENCES NOTED	BY	DATE
REFERENCES CHECKED		

i:\ 2001/011158/xsect.dgn
Date Plotted: Aug 29, 2001 Deliver to: Brent Remsberg