PROJECT NO.	SHEET NO.	TOTAL SHEETS
472-83375	50	58

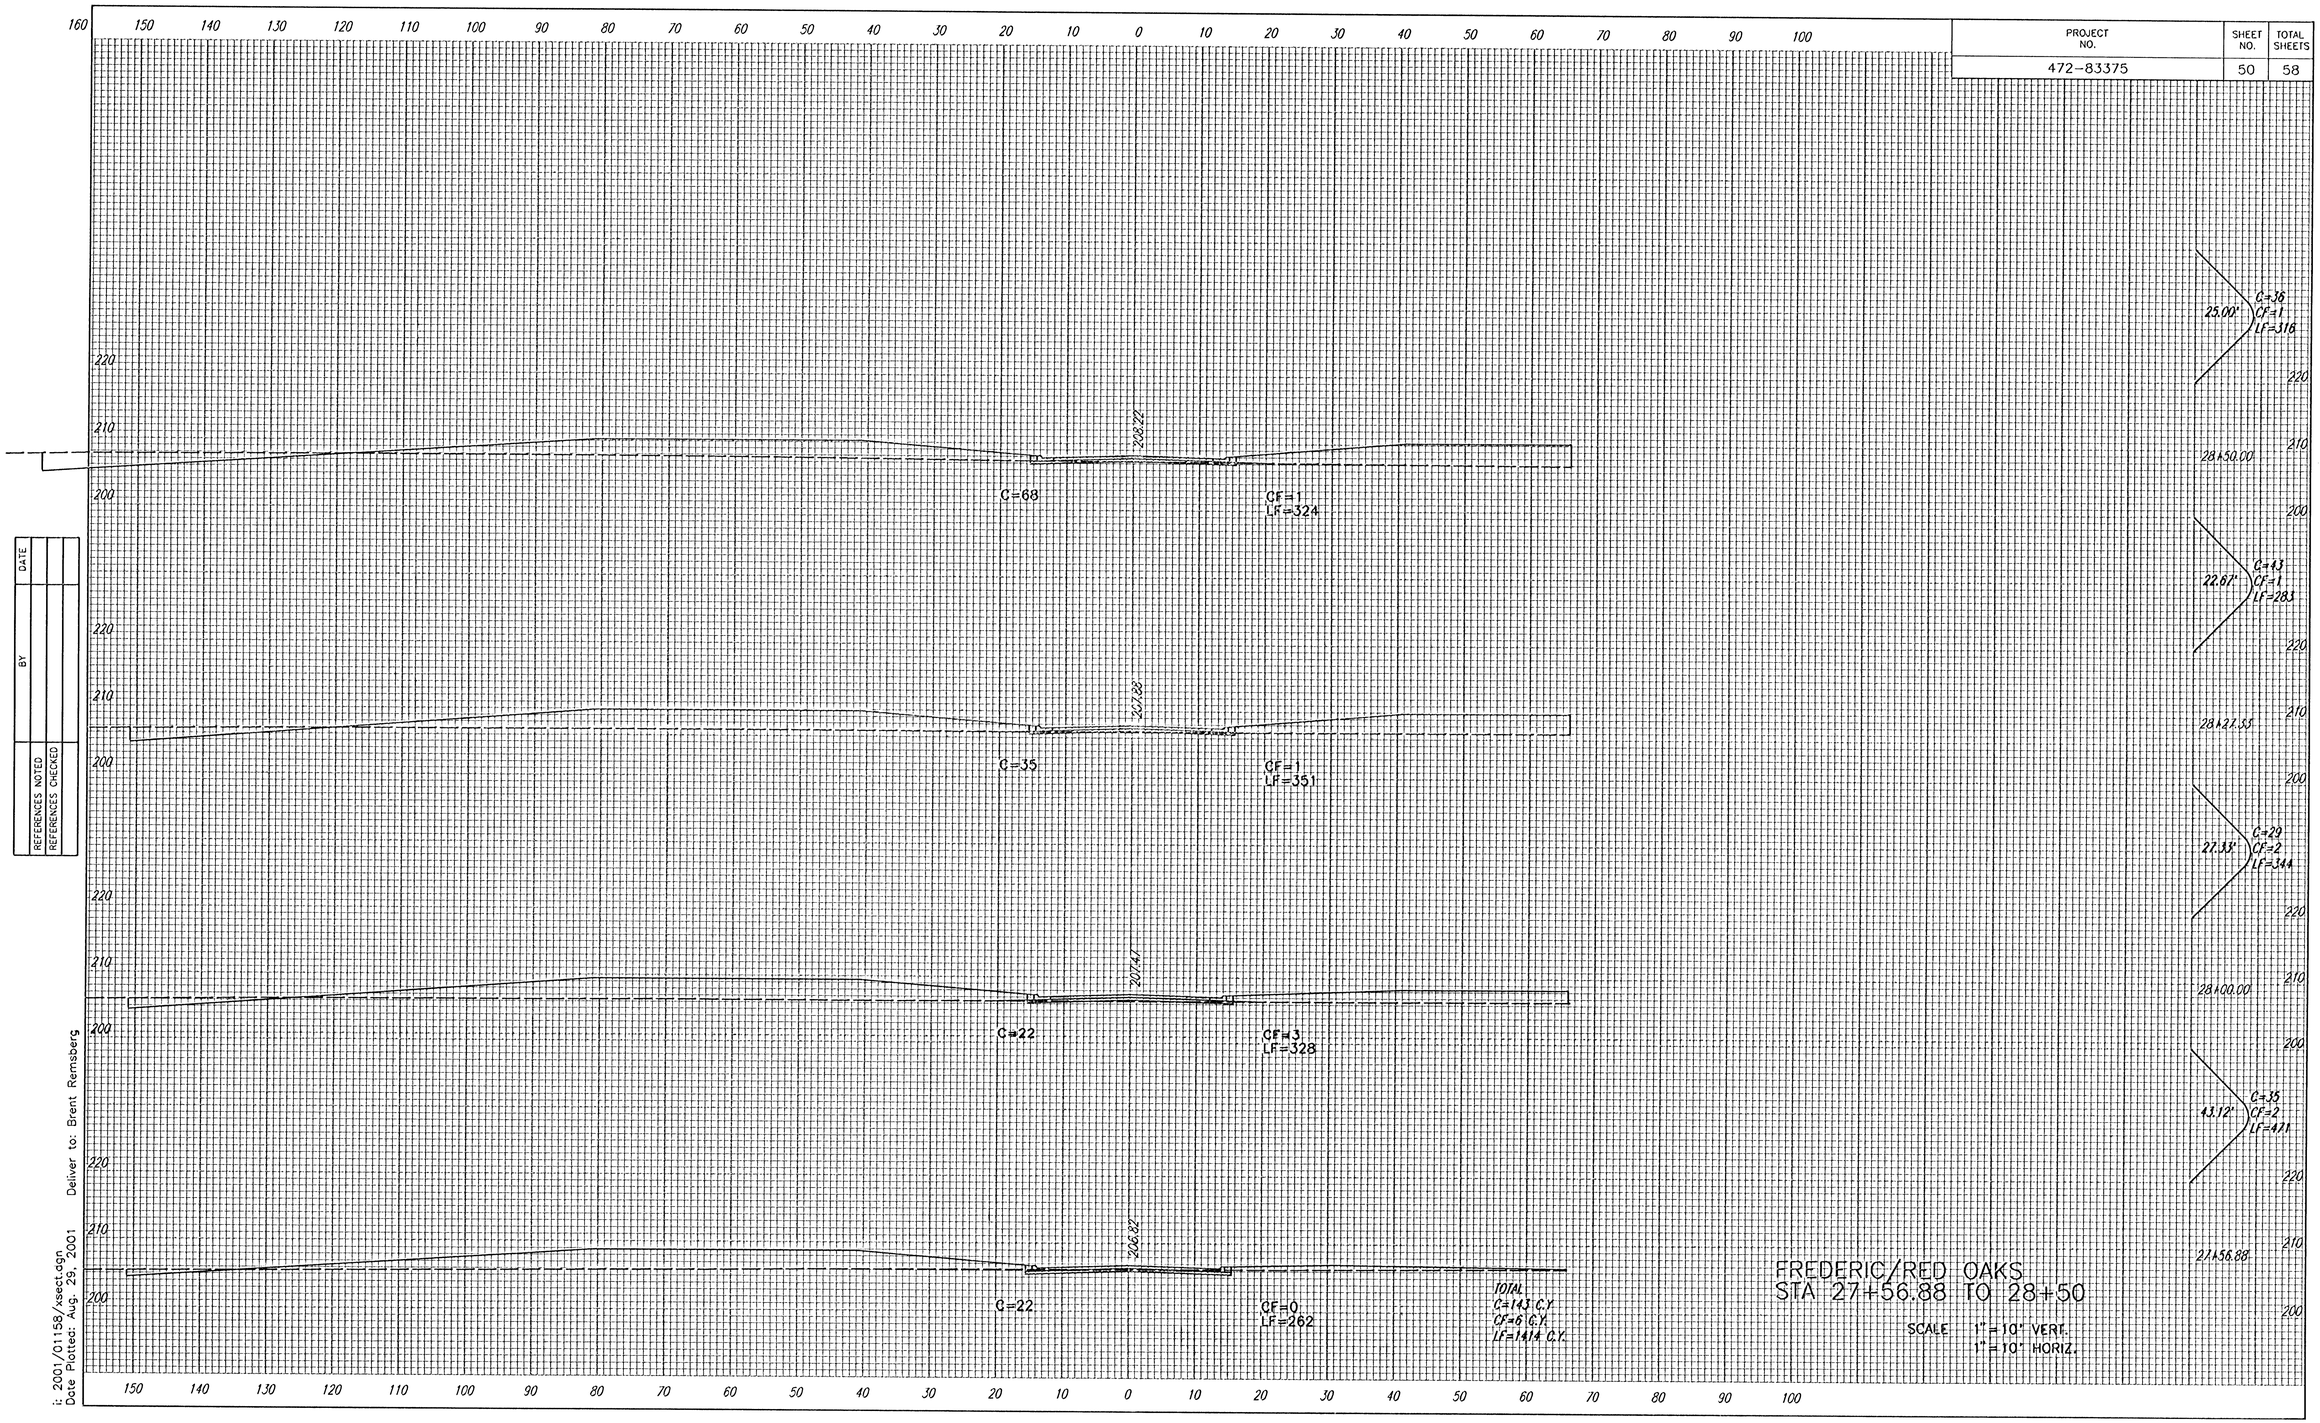

FREDERIC/RED OAKS
STA 27+56.88 TO 28+50

SCALE 1" = 10' VERT.
1" = 10' HORIZ.

REFERENCES NOTED	BY	DATE
REFERENCES CHECKED		

i: 2001/01158/xsect.dgn
Date Plotted: Aug. 29, 2001
Deliver to: Brent Remsberg