PROJECT NO.	SHEET NO.	TOTAL SHEETS
472-83375	51	58

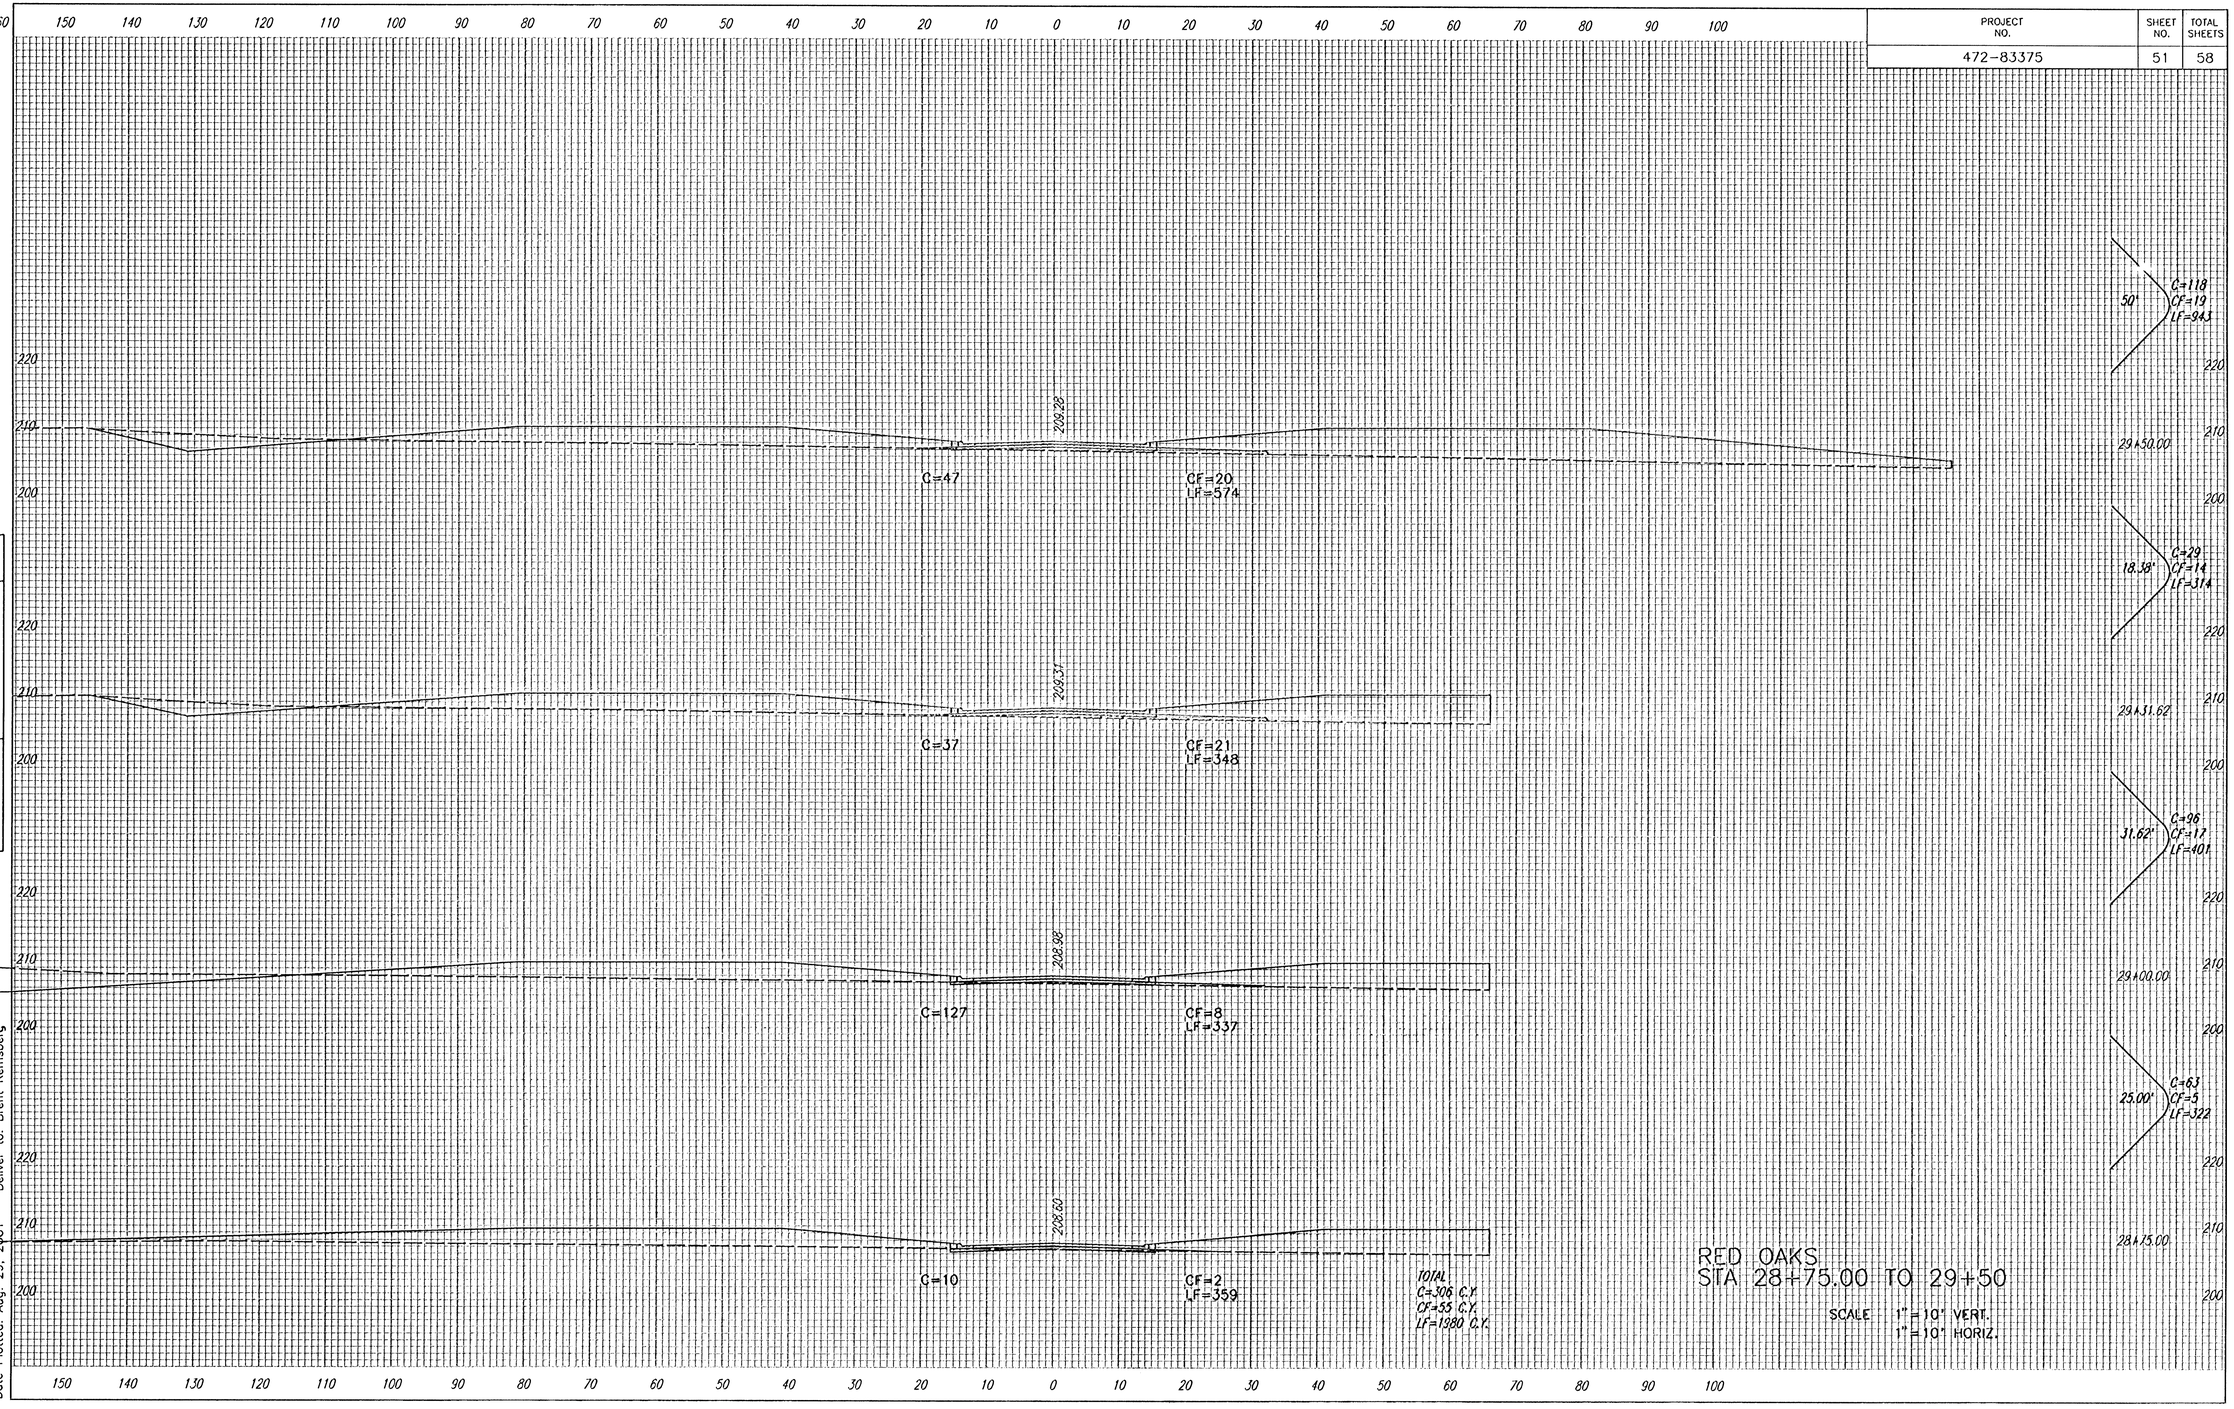

RED OAKS
STA 28+75.00 TO 29+50

SCALE 1"=10' VERT.
1"=10' HORIZ.

REFERENCES NOTED	BY	DATE
REFERENCES CHECKED		

i: 2001/01158/sect.dgn
Date Plotted: Aug. 29, 2001
Deliver to: Brent Remsberg