PROJECT NO.	SHEET NO.	TOTAL SHEETS
472-83375	52	58

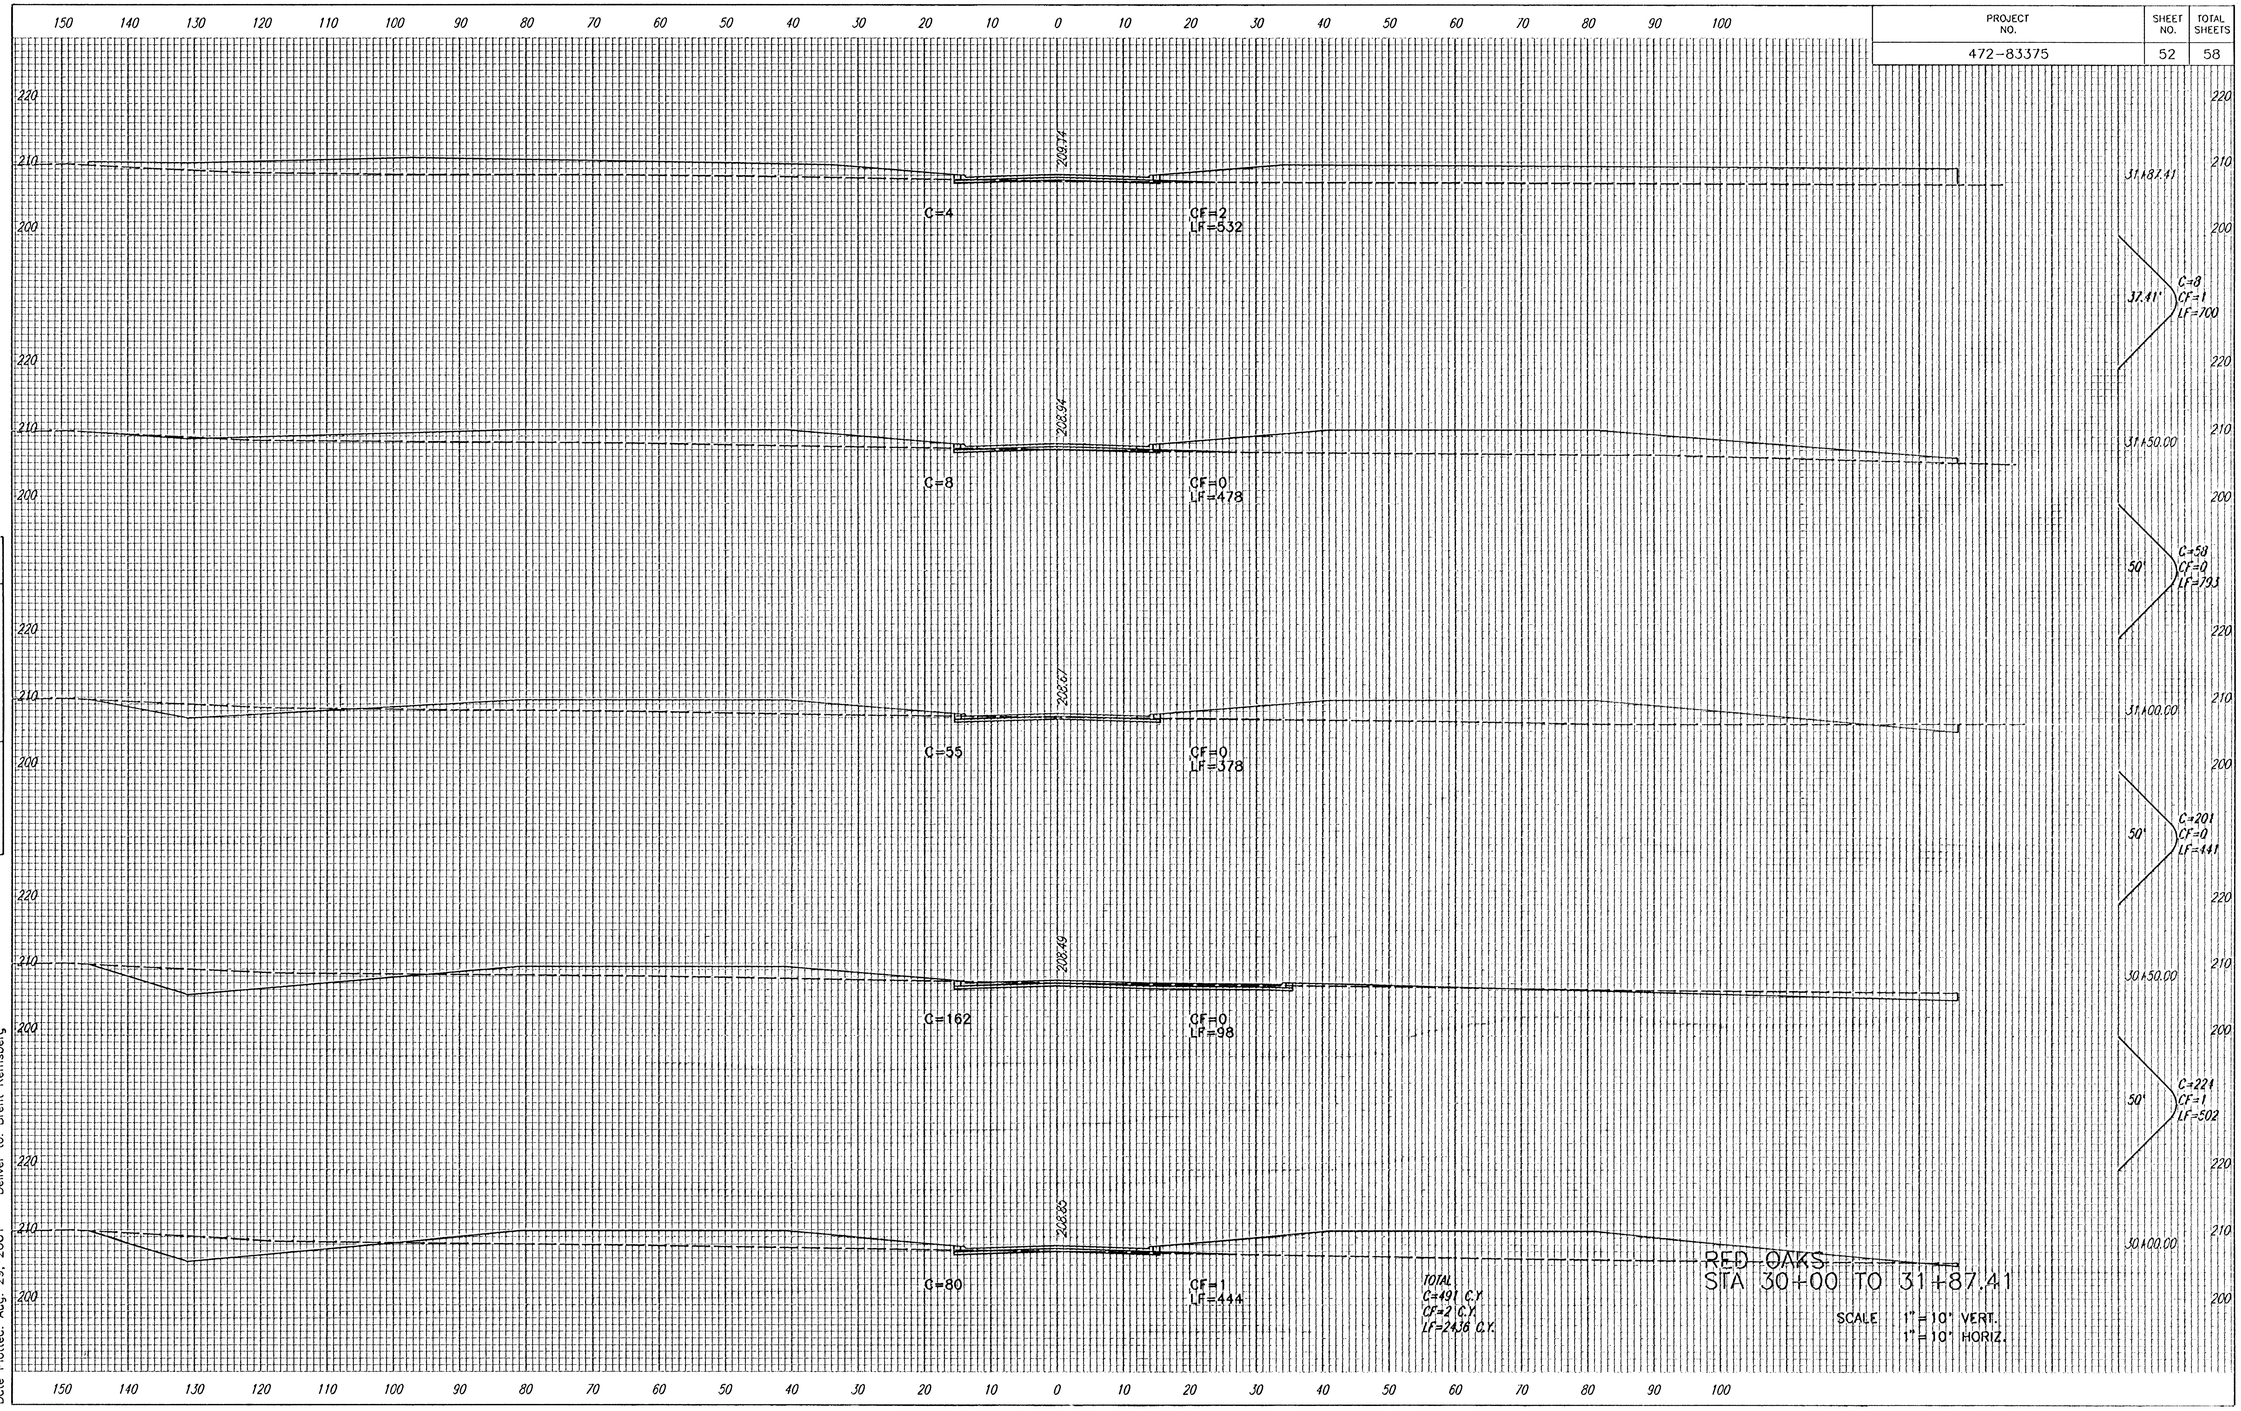

TOTAL
C=491 C.Y.
CF=2 C.Y.
LF=2436 C.Y.

RED OAKS
STA 30+00 TO 31+87.41

SCALE 1" = 10' VERT.
1" = 10' HORIZ.

REFERENCES NOTED	BY	DATE
REFERENCES CHECKED		

i: 2001/01158/xsect.dgn
Date Plotted: Aug. 29, 2001
Deliver to: Brent Remsberg