PROJECT NO.	SHEET NO.	TOTAL SHEETS
472-83375	53	58

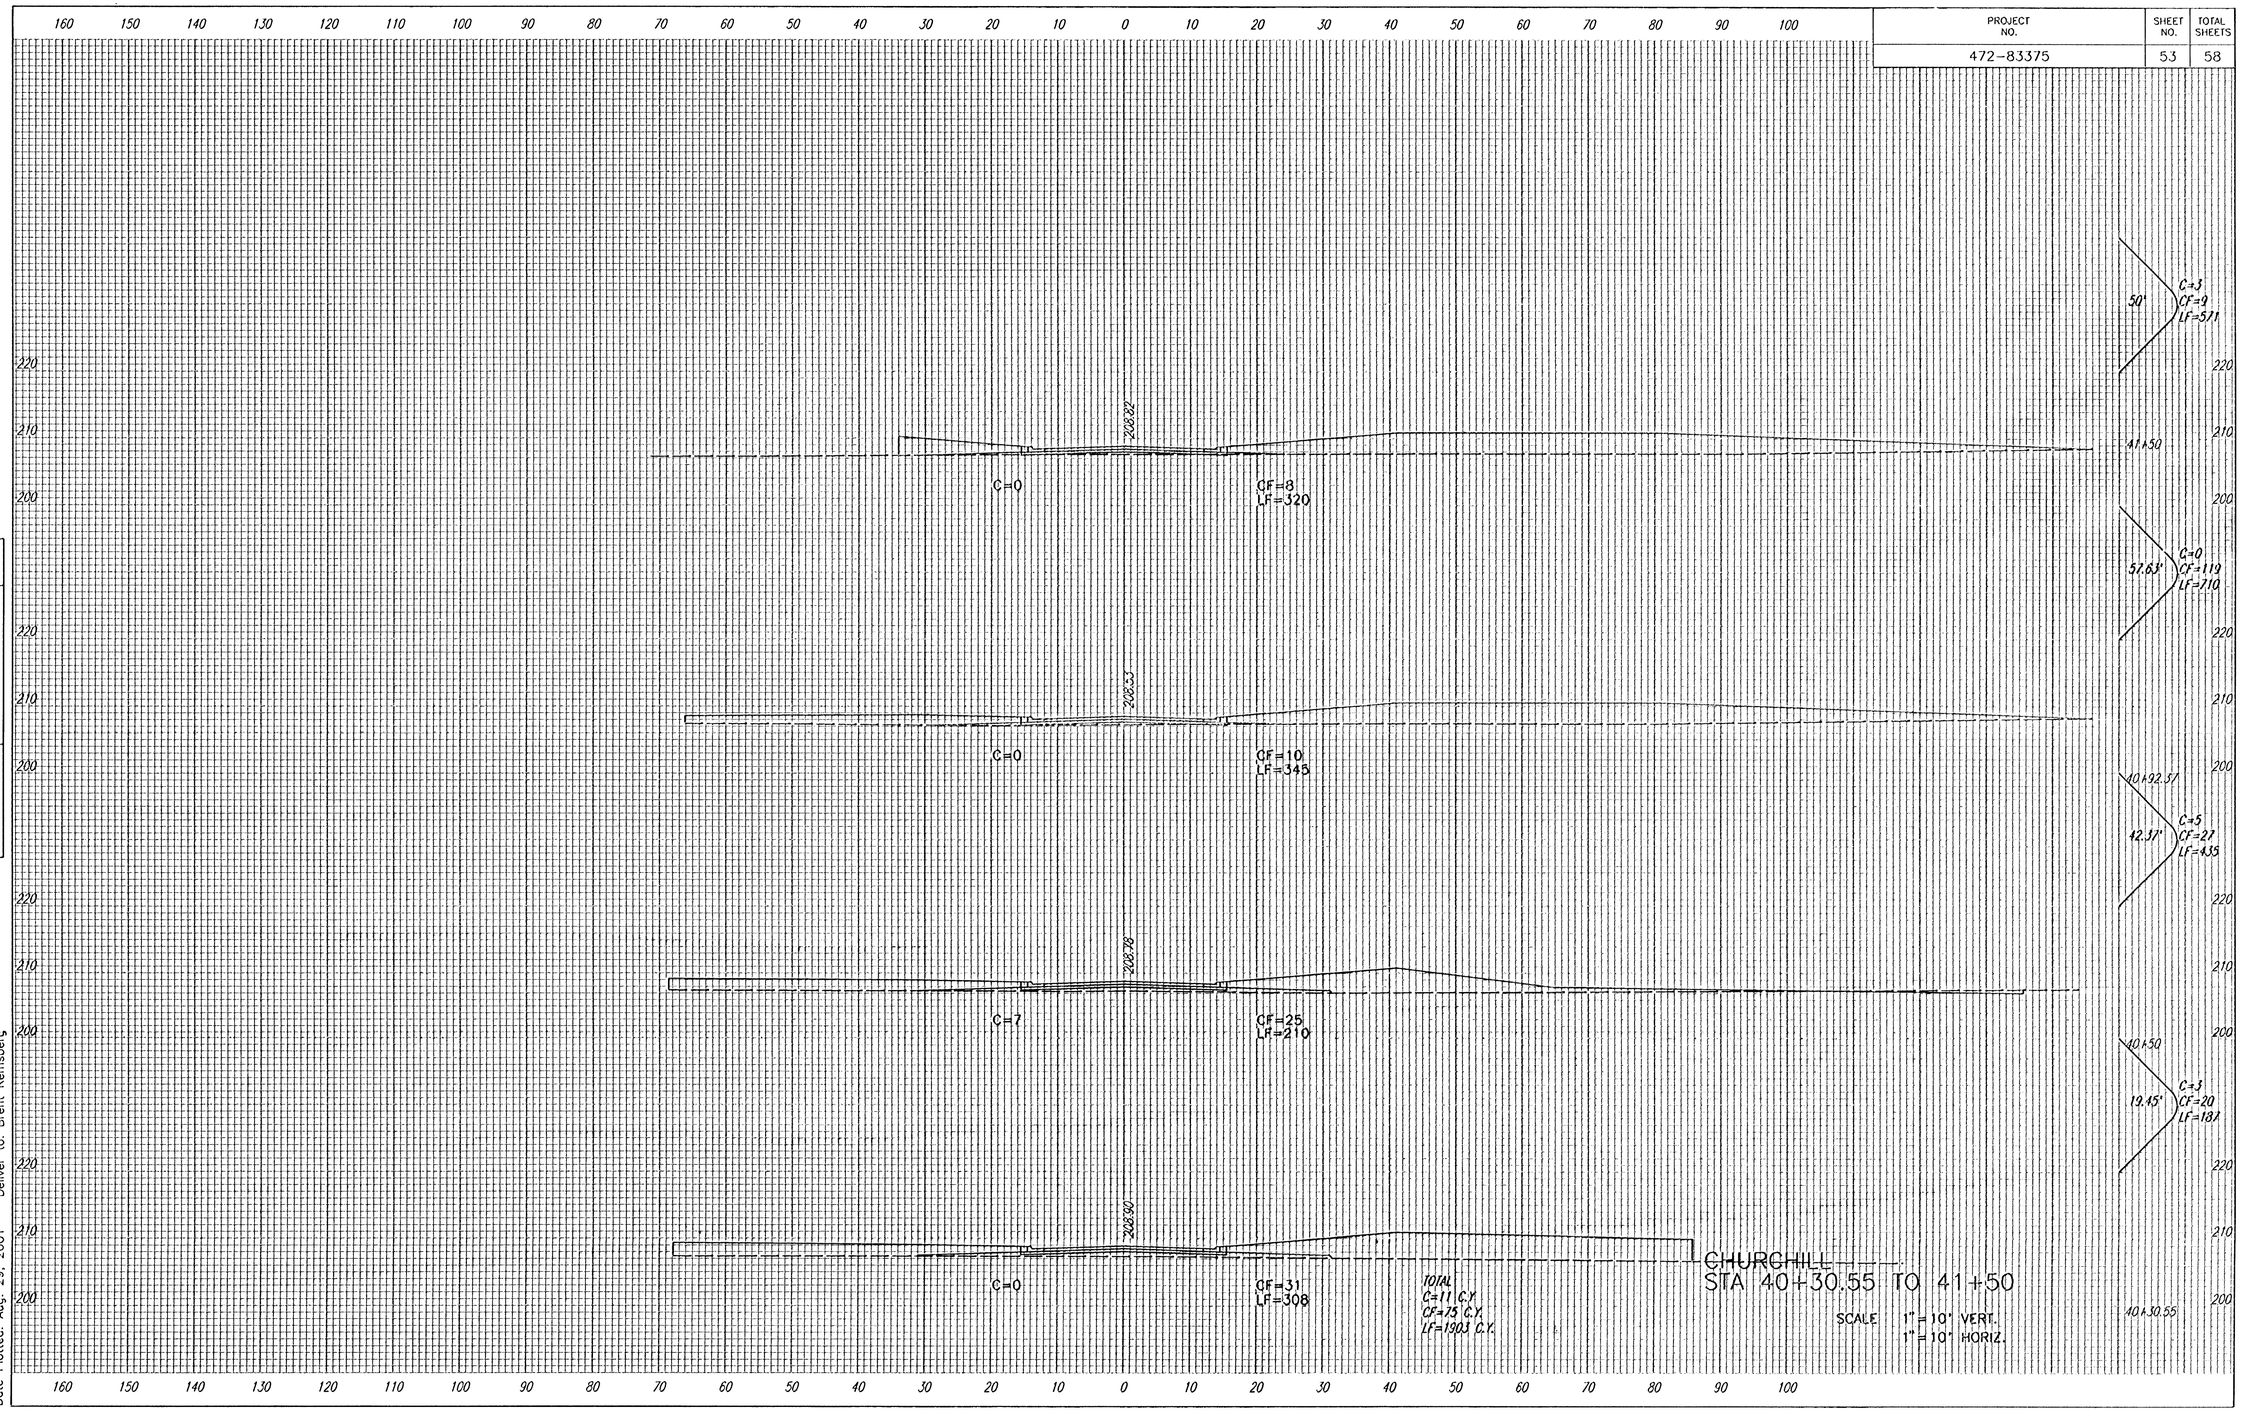

TOTAL
C=11 C.Y.
CF=75 C.Y.
LF=1903 C.Y.

CHURCHILL
STA 40+30.55 TO 41+50

SCALE 1" = 10' VERT.
1" = 10' HORIZ.

REFERENCES NOTED	BY	DATE
REFERENCES CHECKED		

i: 2001/01158/xsect.dgn
Date Plotted: Aug. 29, 2001 Deliver to: Brent Remsberg