PROJECT NO.	SHEET NO.	TOTAL SHEETS
472-83375	54	58

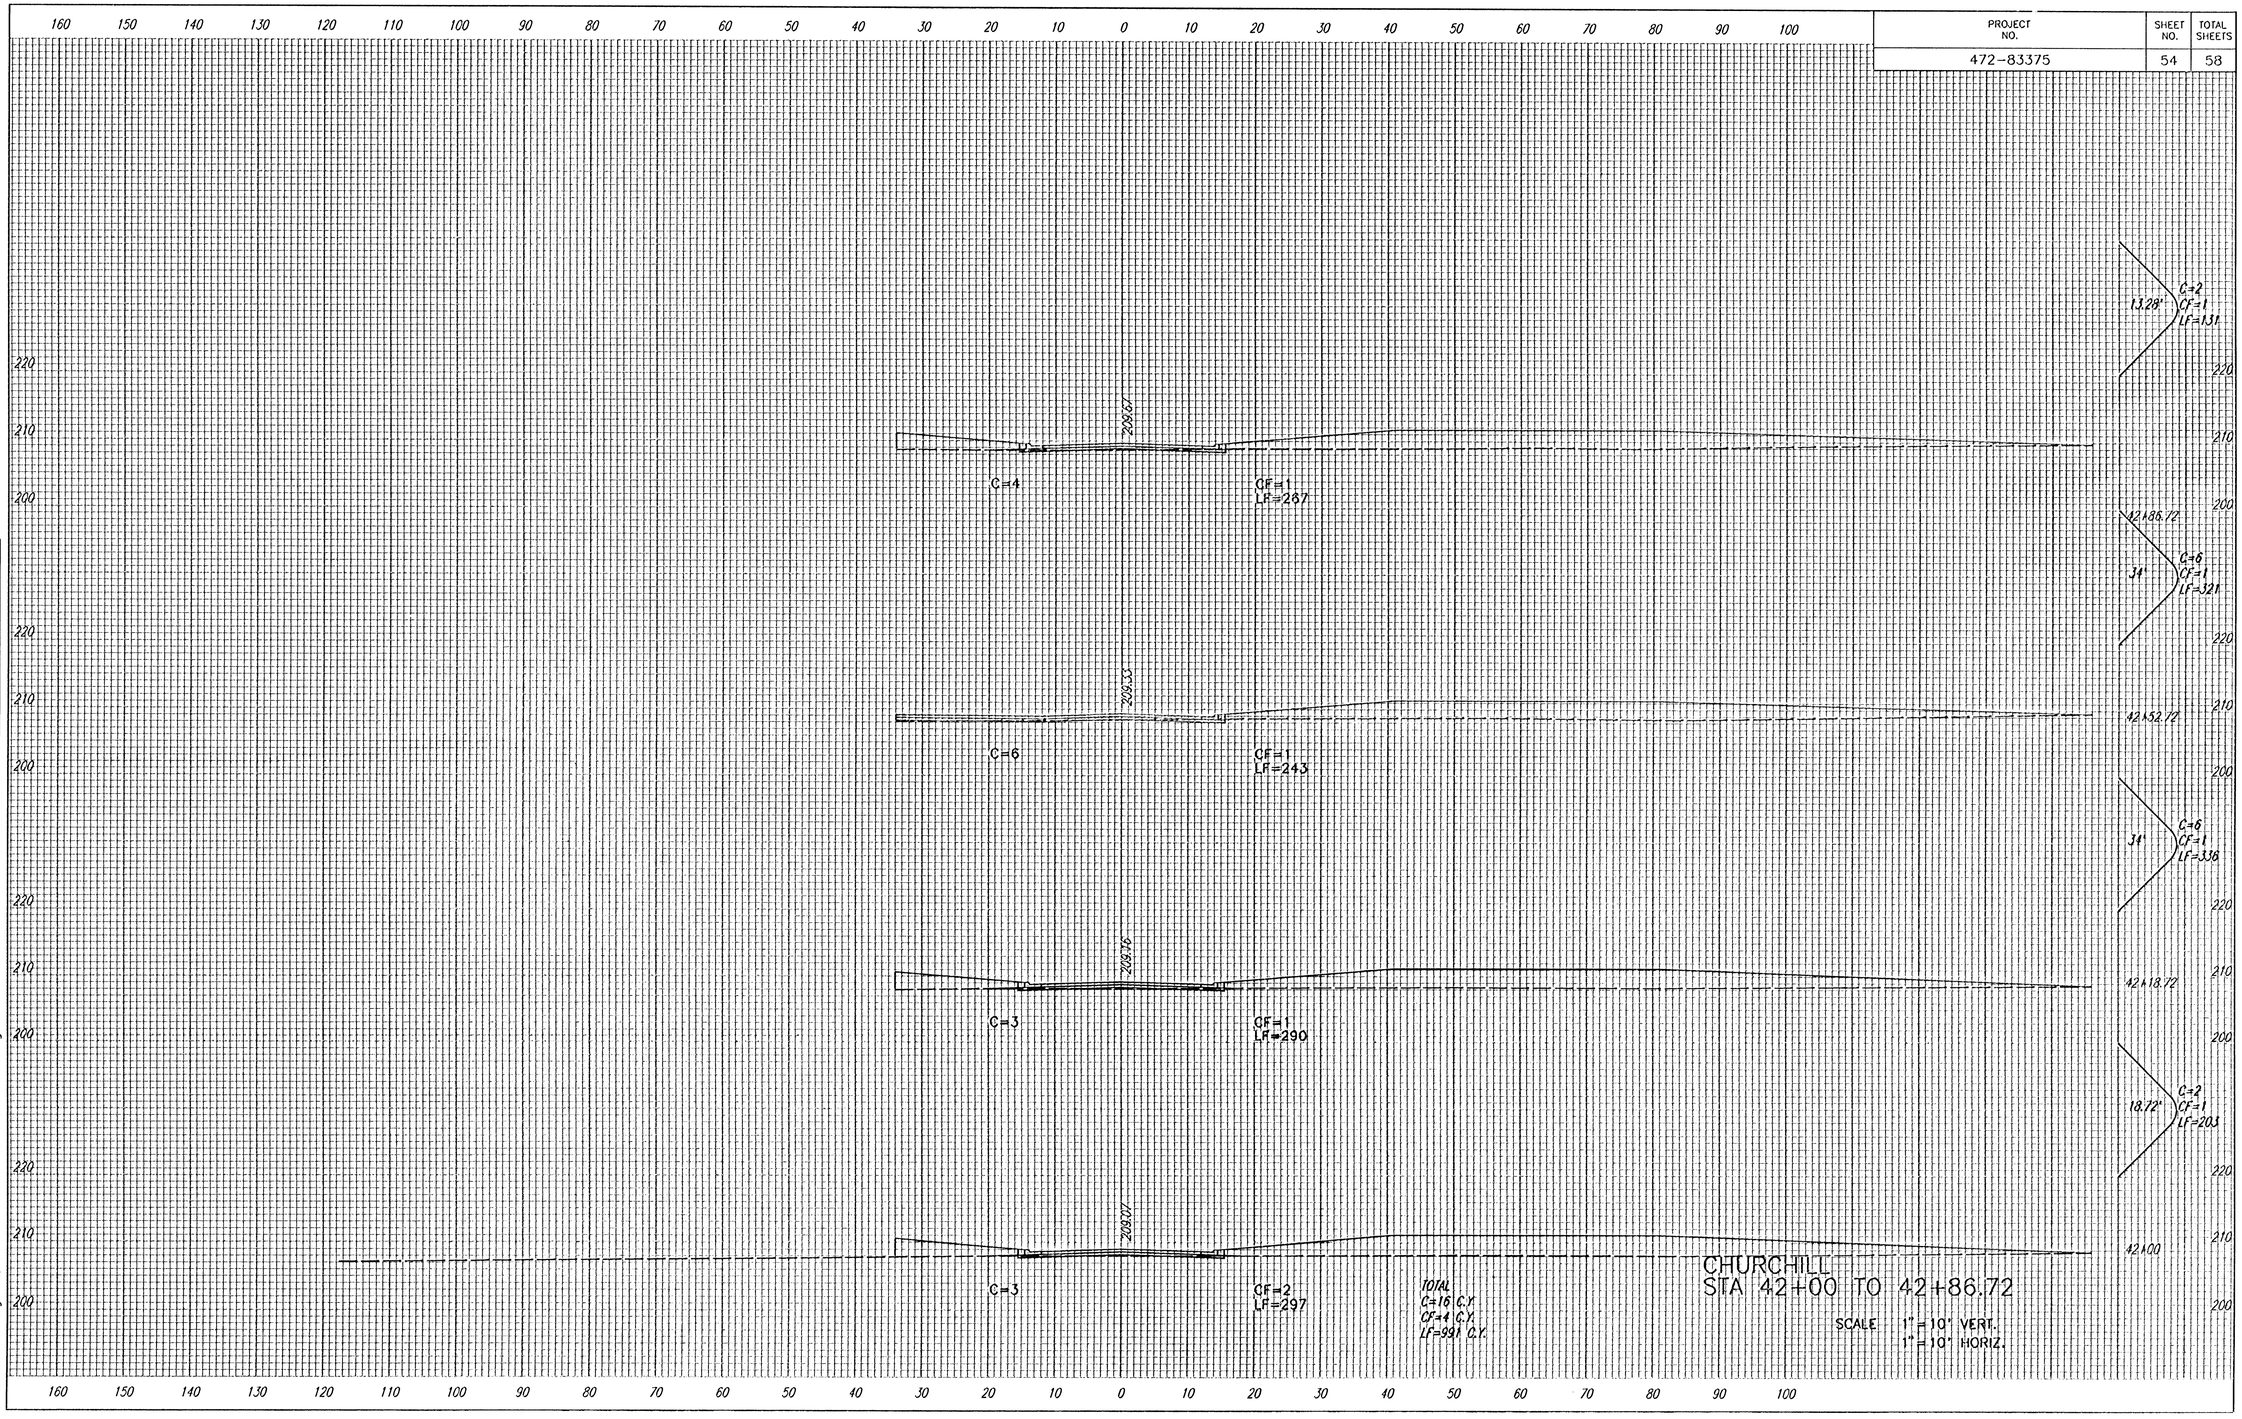

CHURCHILL
STA 42+00 TO 42+86.72

SCALE 1"=10' VERT.
1"=10' HORIZ.

REFERENCES NOTED	BY	DATE
REFERENCES CHECKED		

i: 2001/01158/xsect.dgn
Date Plotted: Aug. 29, 2001 Deliver to: Brent Remsberg