PROJECT NO.	SHEET NO.	TOTAL SHEETS
472-83375	55	58

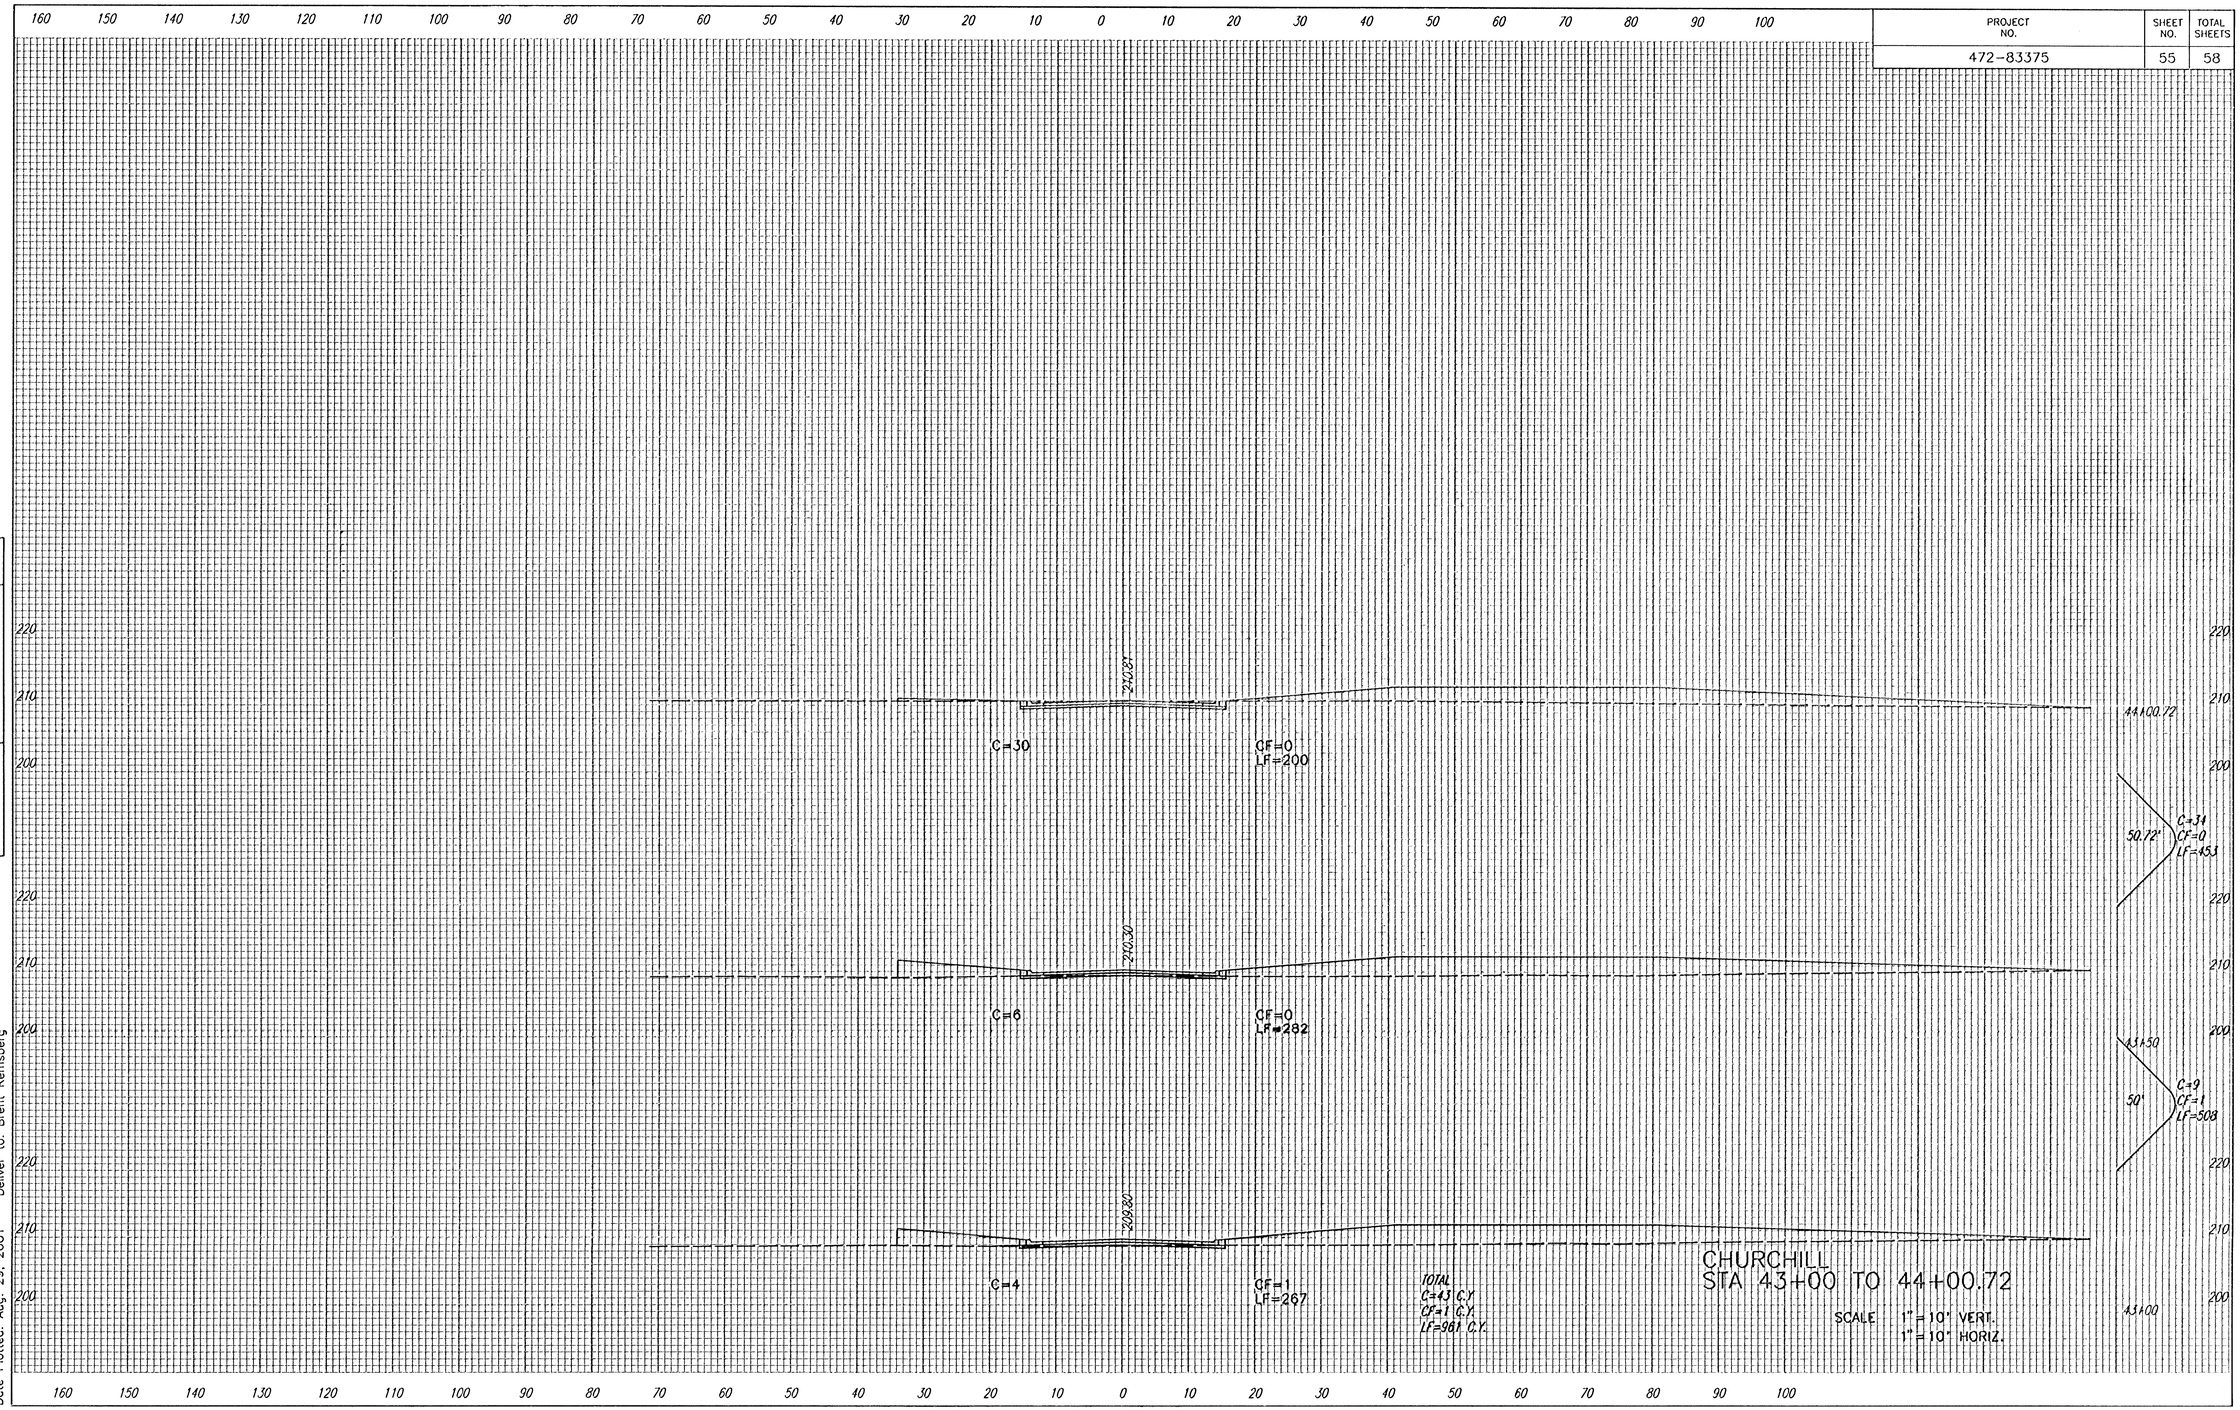

CHURCHILL
STA 43+00 TO 44+00.72

SCALE 1" = 10' VERT.
1" = 10' HORIZ.

REFERENCES NOTED
REFERENCES CHECKED
BY
DATE

i: 2001/01158/xsect.dgn
Date Plotted: Aug. 29, 2001
Deliver to: Brent Remsberg