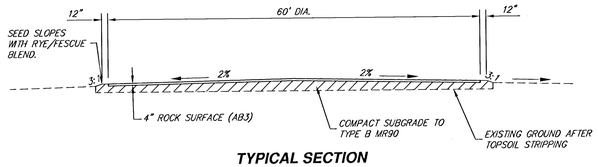

TYPICAL SECTION

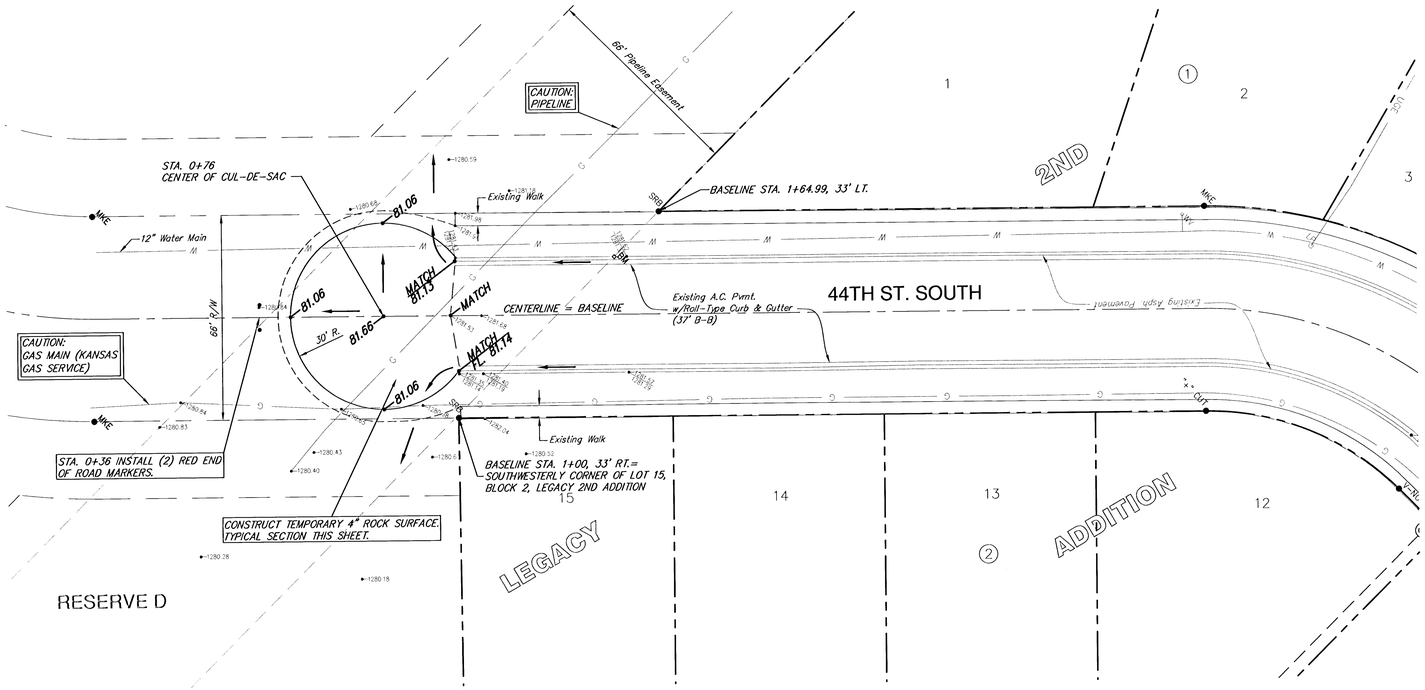

SCALE 1" = 20'

LEGACY 2ND ADDITION

TEMPORARY 44TH ST. S. CUL-DE-SAC PLAN

WICHITA, KANSAS

SRB
924 NORTH MAIN
WICHITA, KANSAS 67203
www.srbf.com
316-264-8008
FAX 264-4621
E-mail: srb@srbf.com

SAVOY, RUGGLES & BOHM, P.A.
ENGINEERING & SURVEYING

PROJECT NUMBER						
472-83422						
DESIGN	DRAWN	UTILITY	REVIEW	DATE	REVISED	DWG FILE
TCR	JTS	JCR		Oct. 3, 2001	-	TEMPCULDESAC

JOB NO. 1607T

SHEET 5 OF 12