

TYPICAL SECTION

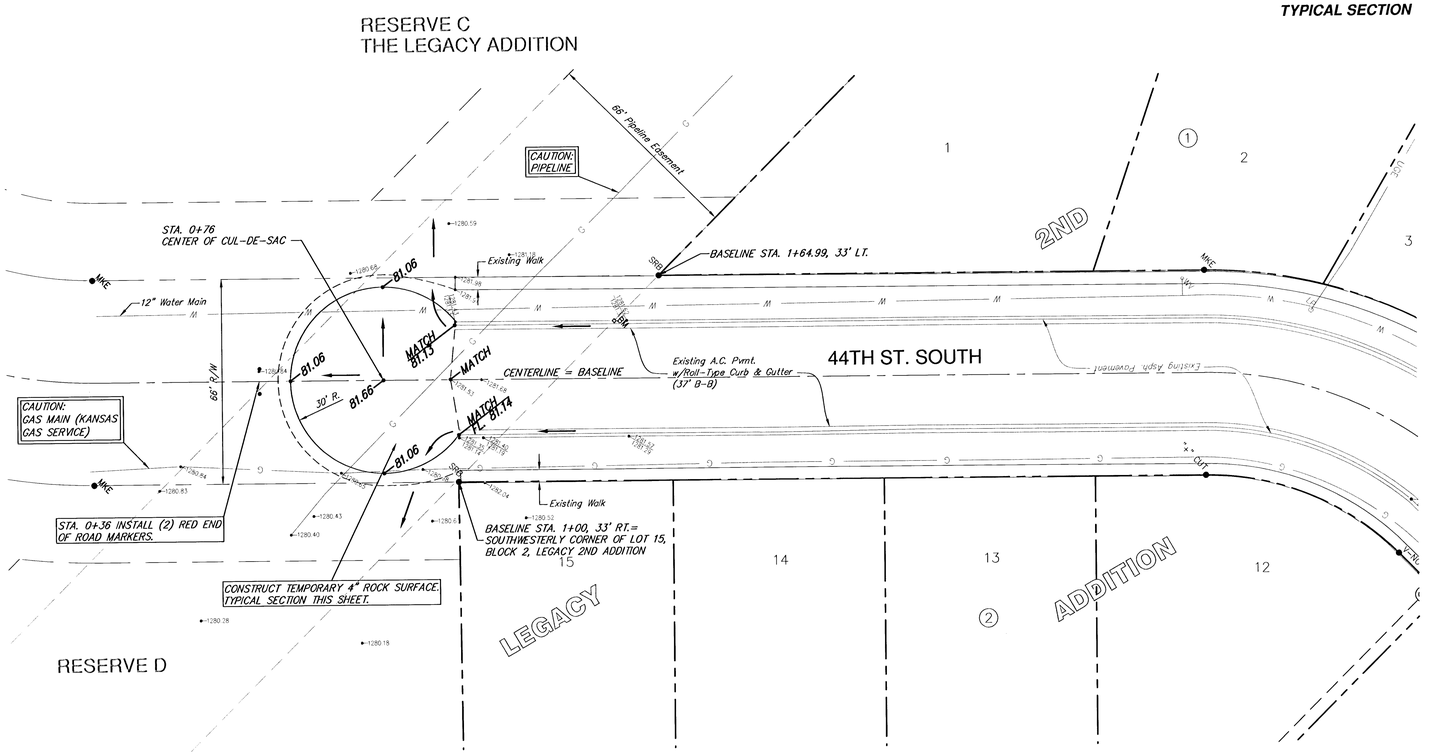

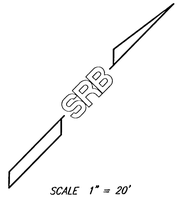

SCALE 1" = 20'

LEGACY 2ND ADDITION

TEMPORARY 44TH ST. S. CUL-DE-SAC PLAN

WICHITA, KANSAS

SRB
924 NORTH MAIN
WICHITA, KANSAS 67203
www.srb1.com
316-264-8008
FAX 264-4621
E-mail: srb@srb1.com
SAVOY, RUGGLES & BOHM, P.A.
ENGINEERING & SURVEYING

PROJECT NUMBER 472-83422

DESIGN	DRAWN	UTILITY	REVIEW	DATE	REVISED
TCR	JTS	JCR		Oct. 3, 2001	-

DWG FILE TEMPCULDESAC

SHEET 5 OF 12