

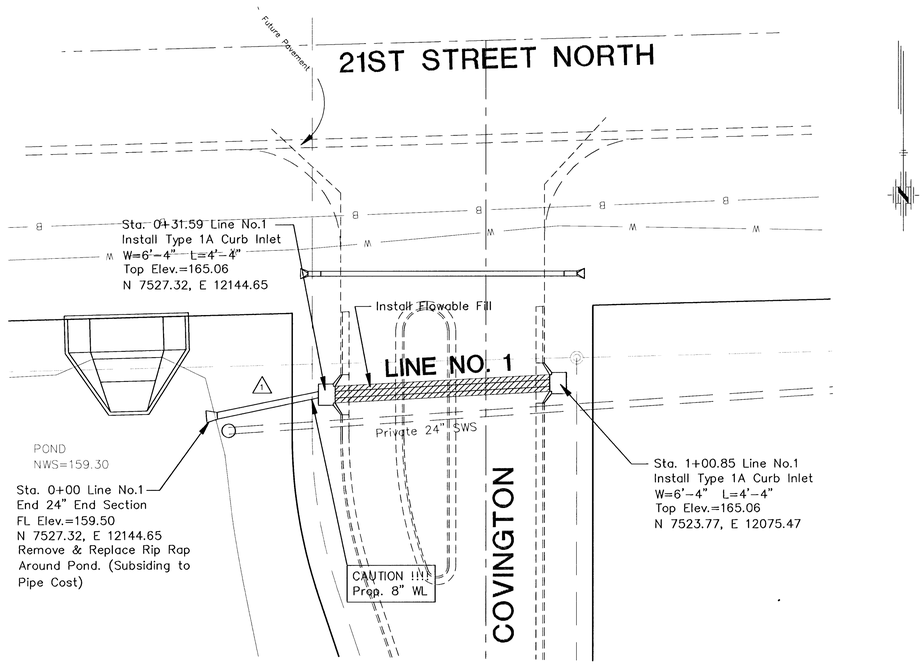


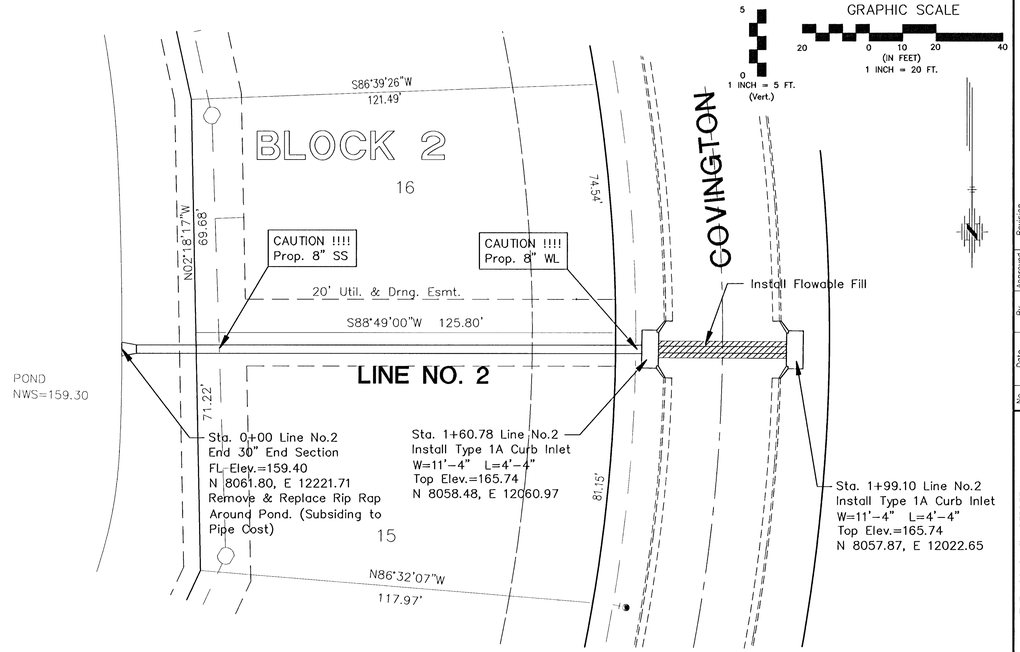

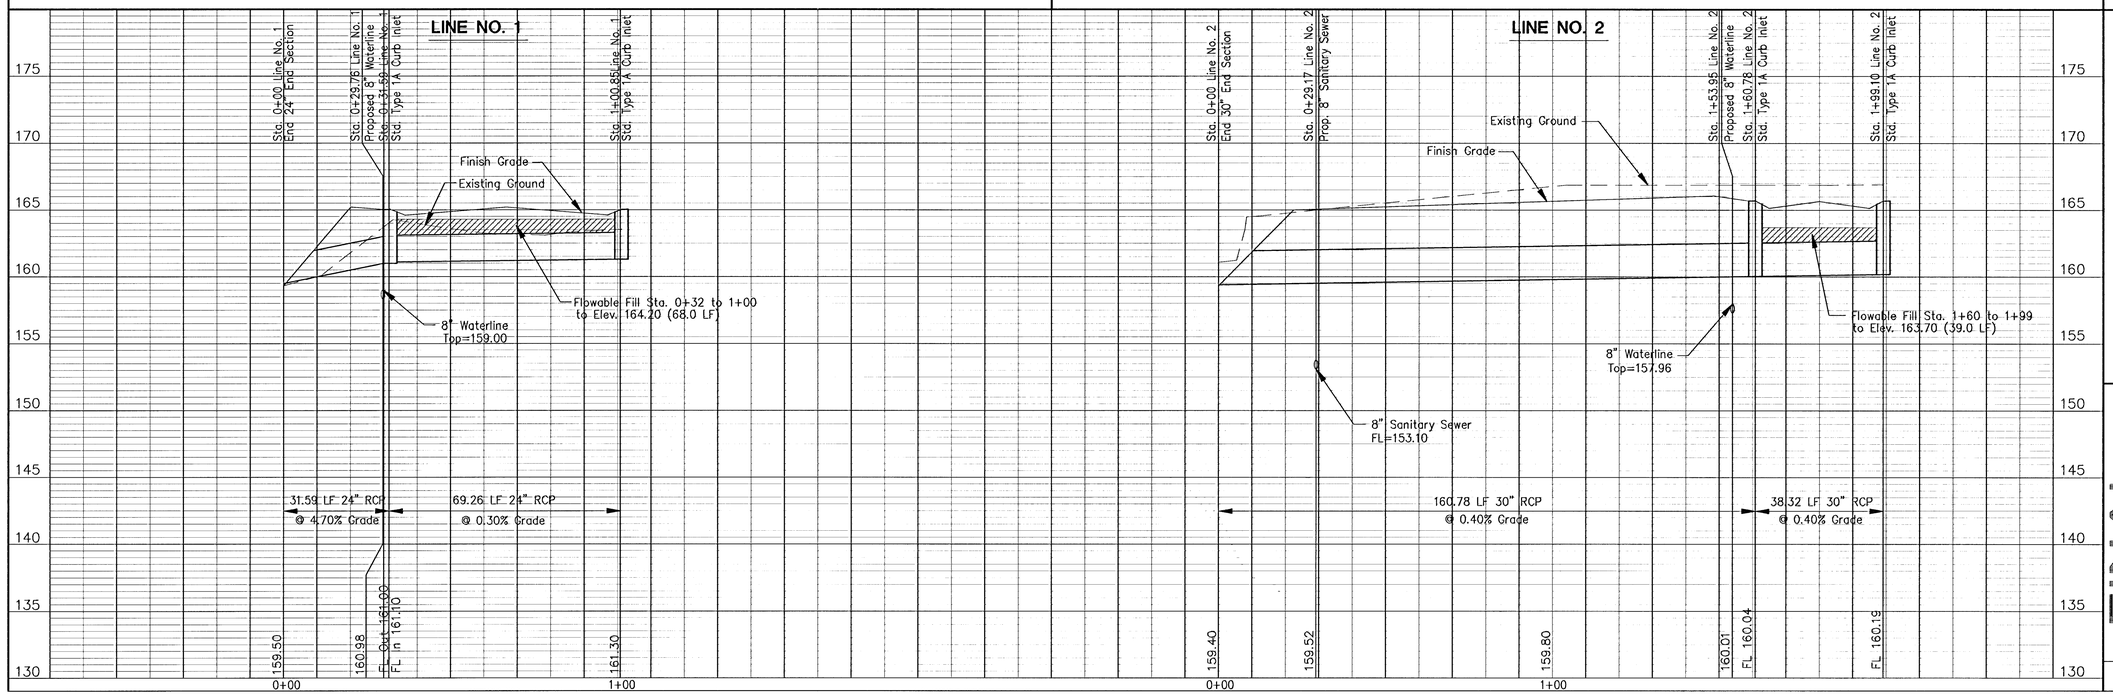

No.	Date	By:	Approved	Revision
1	8/6/01	JMJ	JMJ	Revised Inlet Locations

THE LOCHS AT ABERDEEN
STORM WATER SEWER
LINE NO. 1, & 2

CITY OF WICHITA, KANSAS
MICHAEL E. LINDEBAK, P.E. - CITY ENGINEER
Proj# 472-83359 O.C.A.# 765681

POE & ASSOCIATES OF KANSAS, INC.
CONSULTING ENGINEERS
5940 E. Central, Suite 200 ■ Wichita, KS 67208-4242
Phone 316/685-4114 ■ FAX 316/685-4444

FINAL

Engineer: J. Ubert
Drawn By: B. Kulla
Poe Job No.: 16568
Date: May 2001

Sheet 13 of 58

G:\APPS\UCA1\P\0568\baughman.dwg Mon Aug 06 14:07:01 2001 Bernard Kulla - POE & ASSOCIATES OF KANSAS, INC.