G:\APPS\DCA\P\656b\xsections.dwg Fri Jun 15 13:55:38 2001 Bernard Kulla - POE & ASSOCIATES OF KANSAS INC.

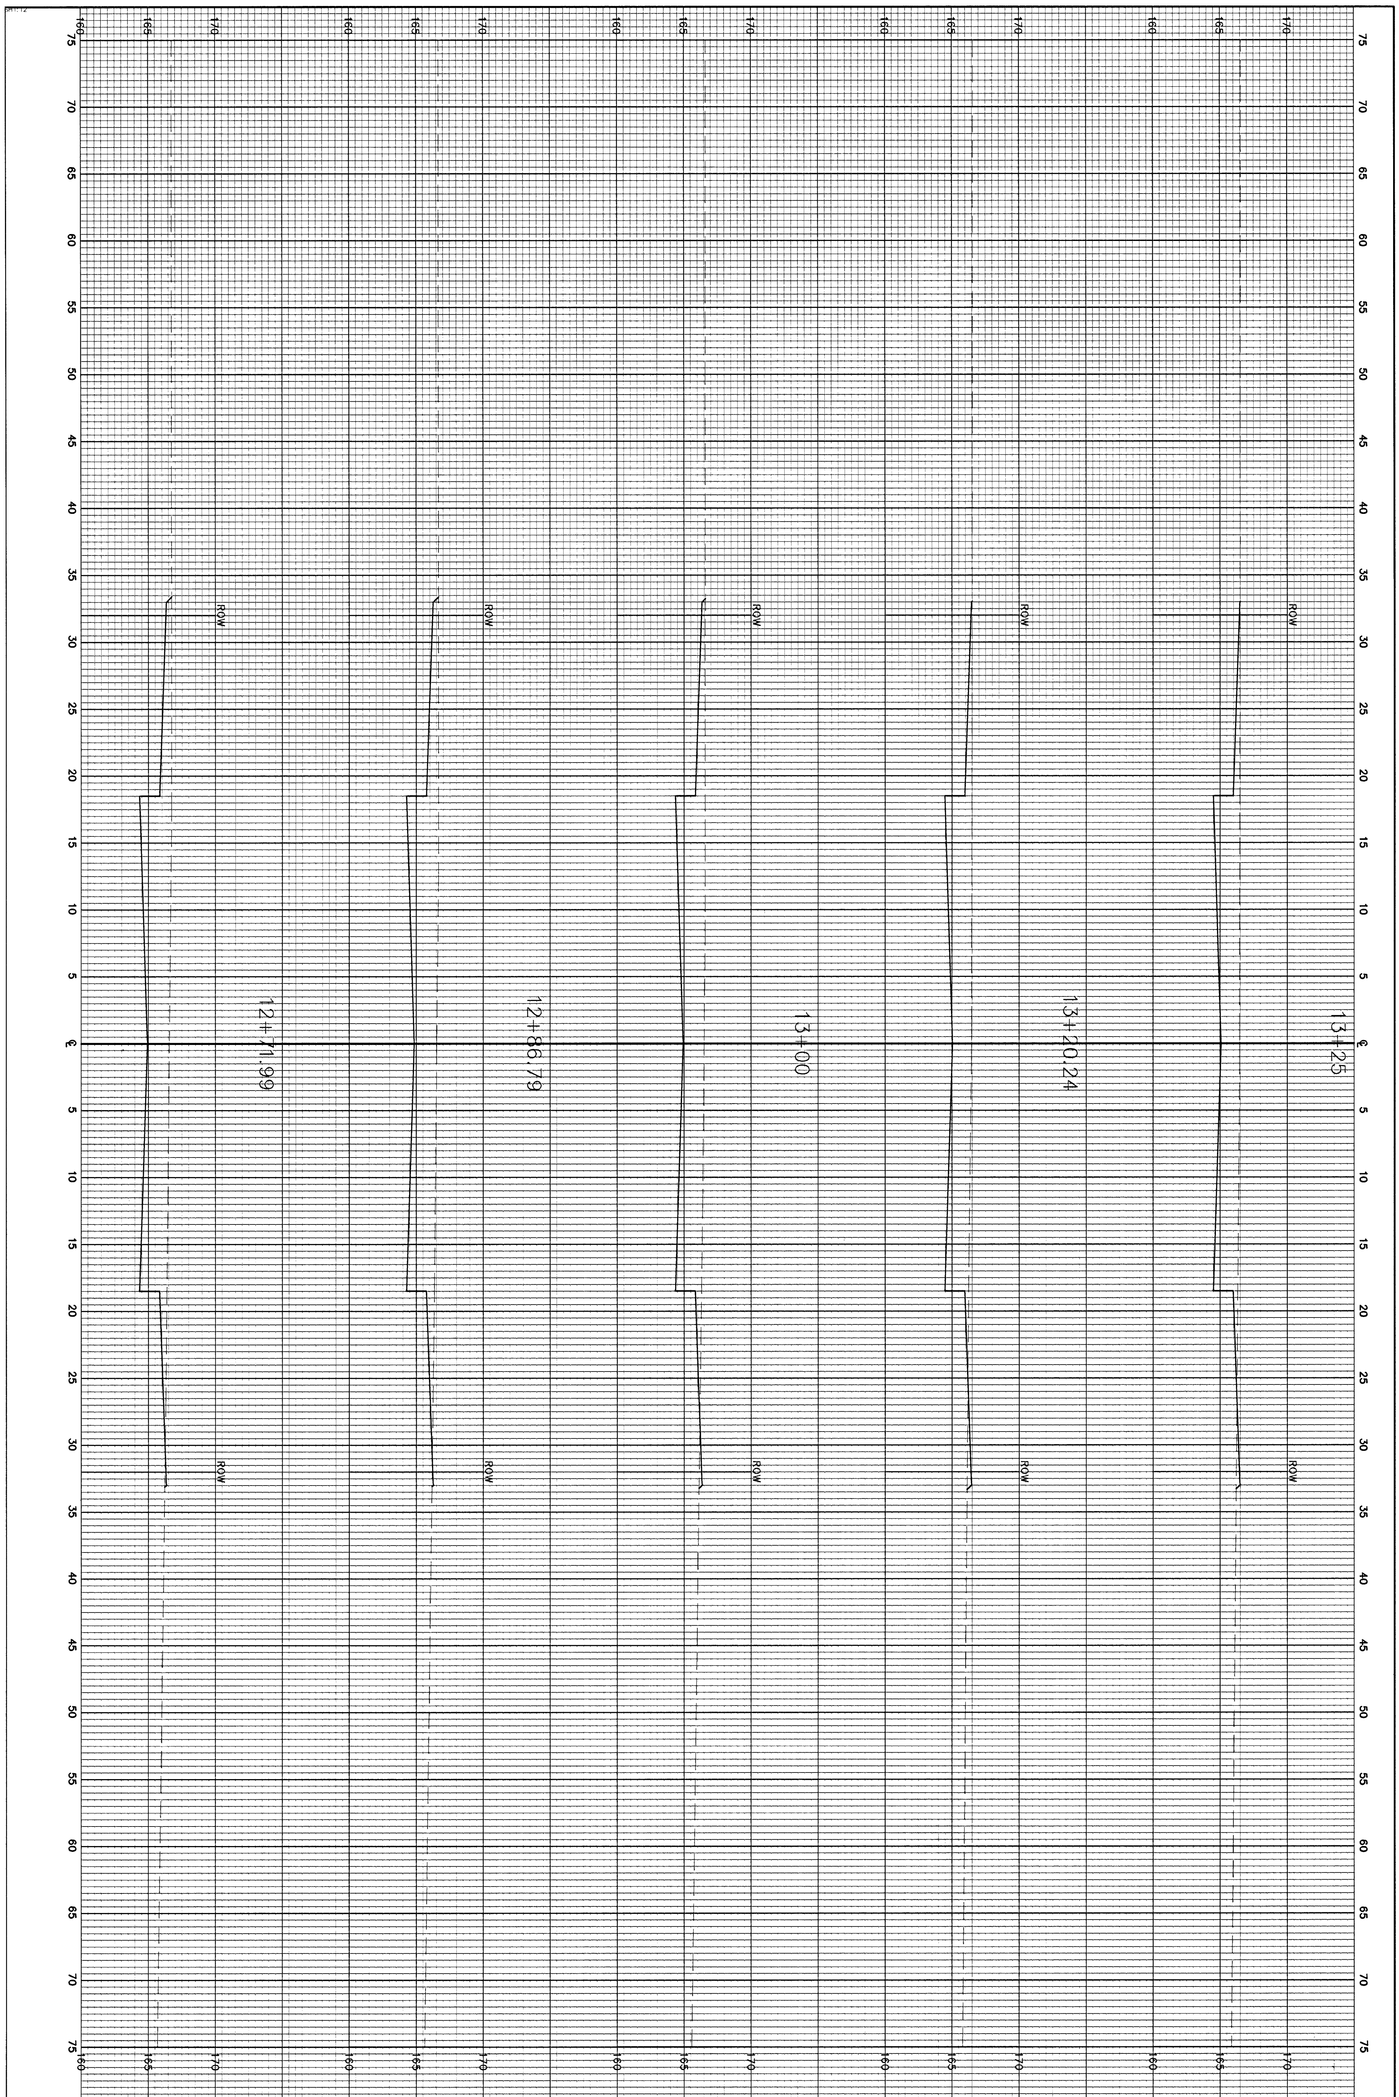

FINAL	POE & ASSOCIATES OF KANSAS, INC. CONSULTING ENGINEERS	THE LOCHS AT ABERDEEN	No.	Date	By	Approved	Revision
Designed By: J. Ubert / B. Kulla	5940 E. Central, Suite 200 ■ Wichita, KS 67208-4242	COVINGTON	△				
Drawn By: B. Kulla	Phone 316/685-4114 ■ FAX 316/685-4444	CROSS SECTIONS	△				
Poe Job No.: 1656B		CITY OF WICHITA, KANSAS	△				
Date: May 2001		MICHAEL E. LINDEBAK, P.E. - CITY ENGINEER	△				
		C.O.W. Proj.# 472-83359 O.C.A.# 765681					