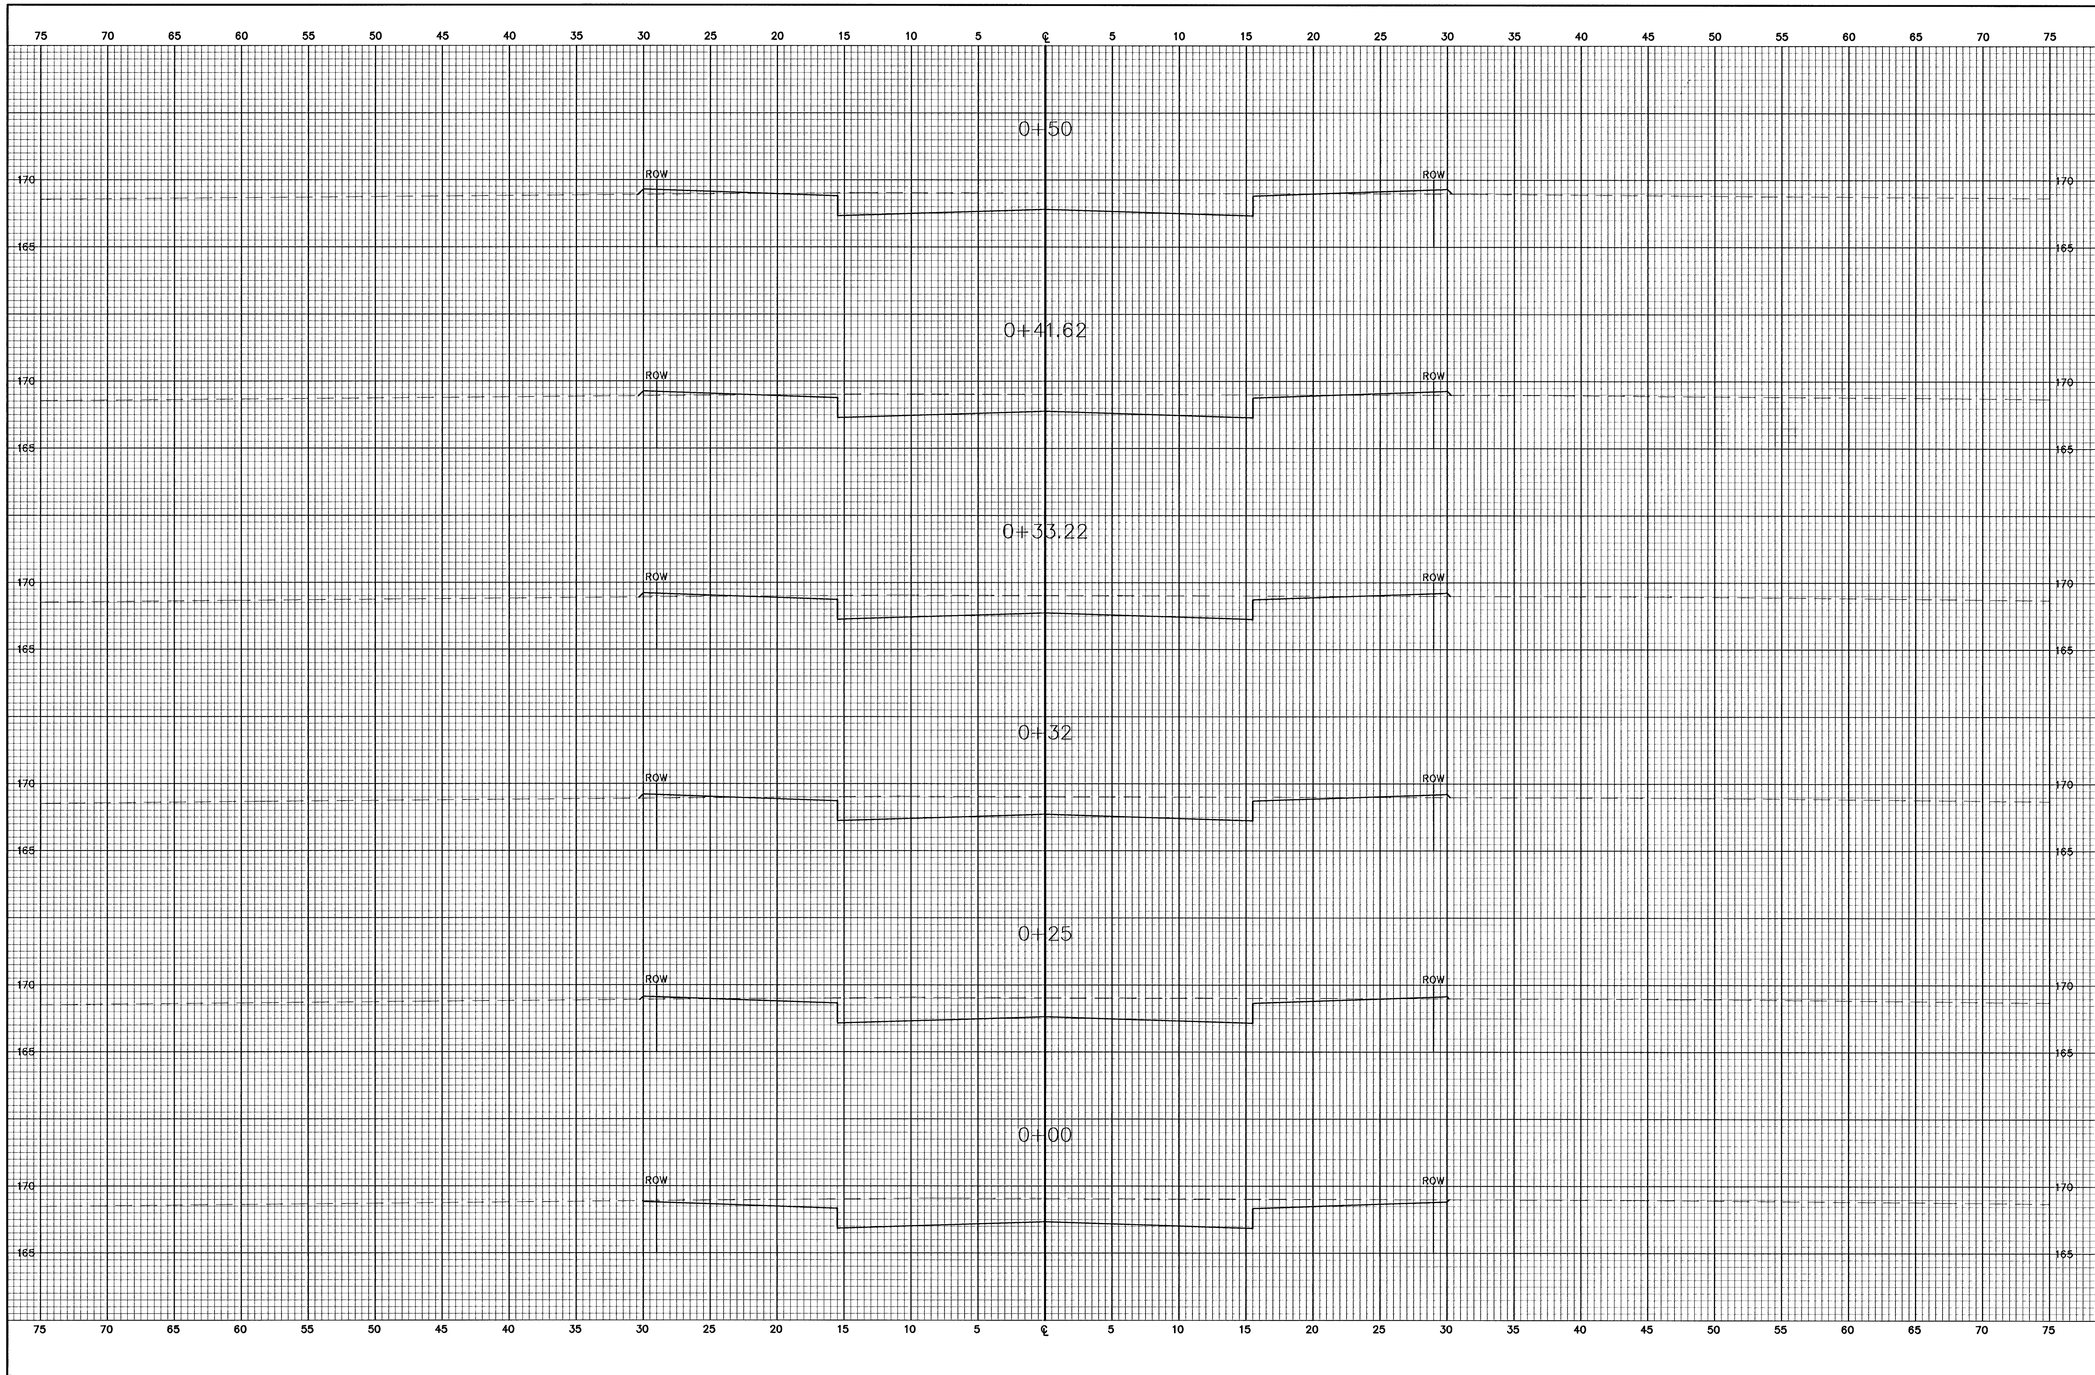


| No. | Date | By | Approved | Revision |
|---|---|---|---|---|
| | | | | |

THE LOCHS AT ABERDEEN
COVINGTON CT.
CROSS SECTIONS

**CITY OF WICHITA, KANSAS**
MICHAEL E. LINDEBAK, P.E. - CITY ENGINEER
C.O.W. Proj# 472-83359 O.C.A.# 765681

POE & ASSOCIATES OF KANSAS, INC.
CONSULTING ENGINEERS
5940 E. Central, Suite 200 ■ Wichita, KS 67208-4242
Phone 316/685-4114 ■ FAX 316/685-4444

FINAL

Designed By: J. Ubert / B. Kulla
Drawn By: B. Kulla
Poe Job No.: 16568
Date: May 2001

Sheet
53 of 58

G:\APPS\DCA\P\b568\sections.dwg Fri Jun 15 15:05:22 2001 Bernard Kulla - POE & ASSOCIATES OF KANSAS INC.