

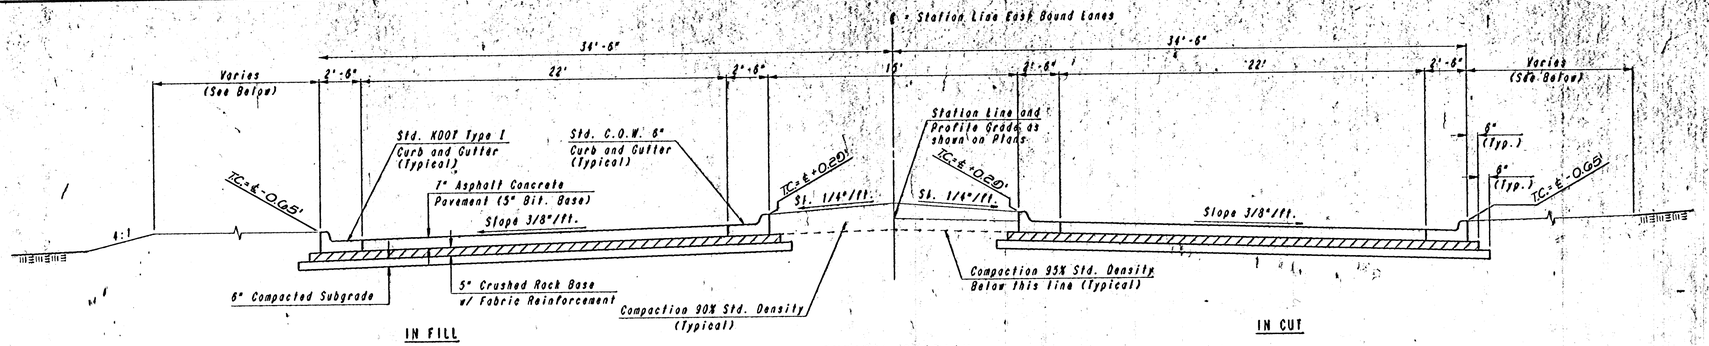


TYPICAL SECTION
4-LANE BLVD. - CONTIGUOUS

Sta. 49+99.63 to Sta. 55+12.75
Sta. 64+98.71 to Sta. 69+83.23
Sta. 78+96.77 to Sta. 79+14.41

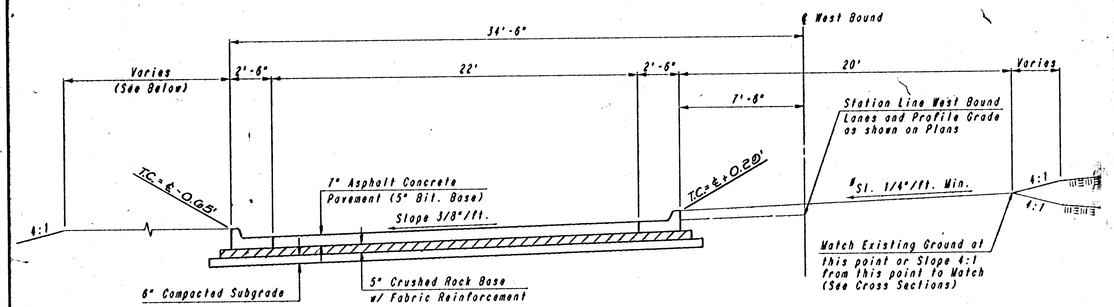


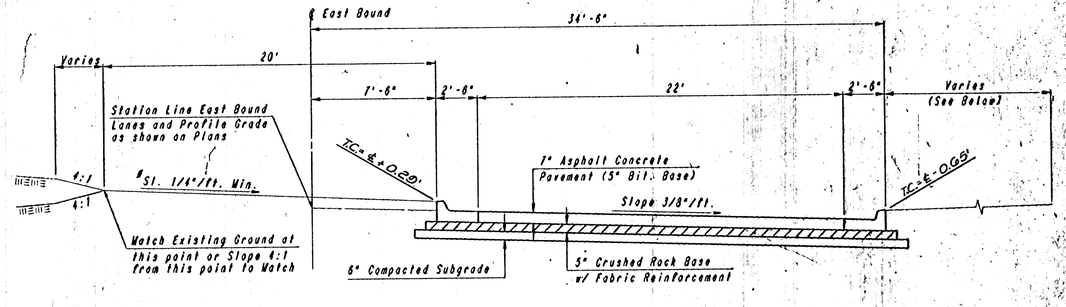


See X-Sections for Median Grading
Sta. 55+00 to Sta. 65+00 and
Sta. 69+00 to Sta. 77+00.

TYPICAL SECTION
WEST BOUND LANES - 4 LANE BLVD.
NON-CONTIGUOUS

Sta. 55+12.75 to Sta. 65+14.57
Sta. 69+99.09 to Sta. 77+24.54

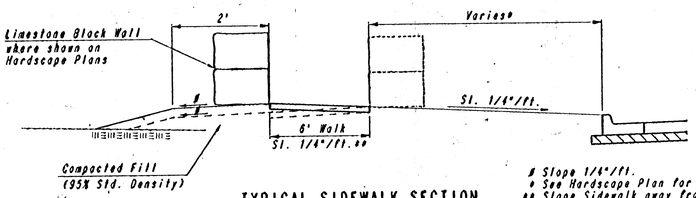

TYPICAL SIDEWALK SECTION
IN FILL

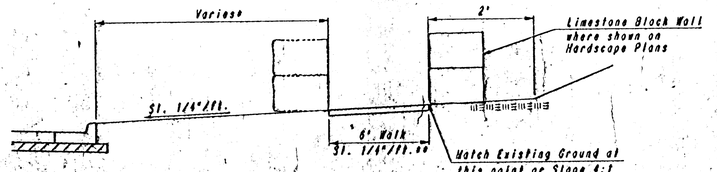


TYPICAL SIDEWALK SECTION
IN CUT

* Slope 1/4"/ft.
* See Hardscape Plan for location of Sidewalk.
** Slope Sidewalk away from Limestone Block Wall. See Hardscape Plan for Sidewalk Spot Elevations.

** See Hardscape Plan for Sidewalk Spot Elevations.

TYPICAL SECTION
EAST BOUND LANES - 4 LANE BLVD.
NON-CONTIGUOUS

Sta. 55+12.75 to Sta. 64+98.71
Sta. 69+83.23 to Sta. 78+96.77

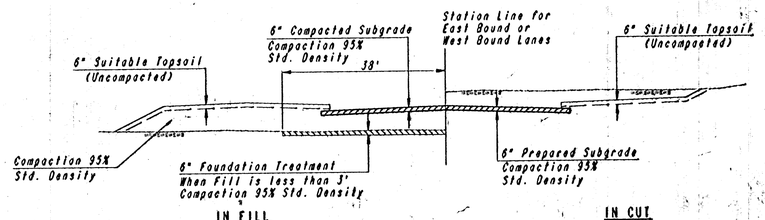

FOUNDATION TREATMENT AND COMPACTION DIAGRAM

REV.	DATE	DESCRIPTION

HELLMUTH, OBATA & KASSEBAUM, INC.
DALLAS, TEXAS
PROFESSIONAL ENGINEERING CONSULTANTS, P.A.
WICHITA, KANSAS
BRAD J. GOLDBERG
DALLAS, TEXAS

MUSEUM DISTRICT ROADWAY AND PEDESTRIAN IMPROVEMENTS
WICHITA, KANSAS

TYPICAL SECTIONS

PROJECT NO. | SHEET NO.

PLAN STATUS: SURVEYED | PLOTTED | NOTE BOOK | ALL CONCRETE | QTY. OF MAT. CHECKED | DATE

DRAWING NAME: 35-52005 TYP SEC
LOCATION: Dr 208
CENTER COORDINATES:
DATE LAST WORKED ON:
BY:
GREAT PLAINS