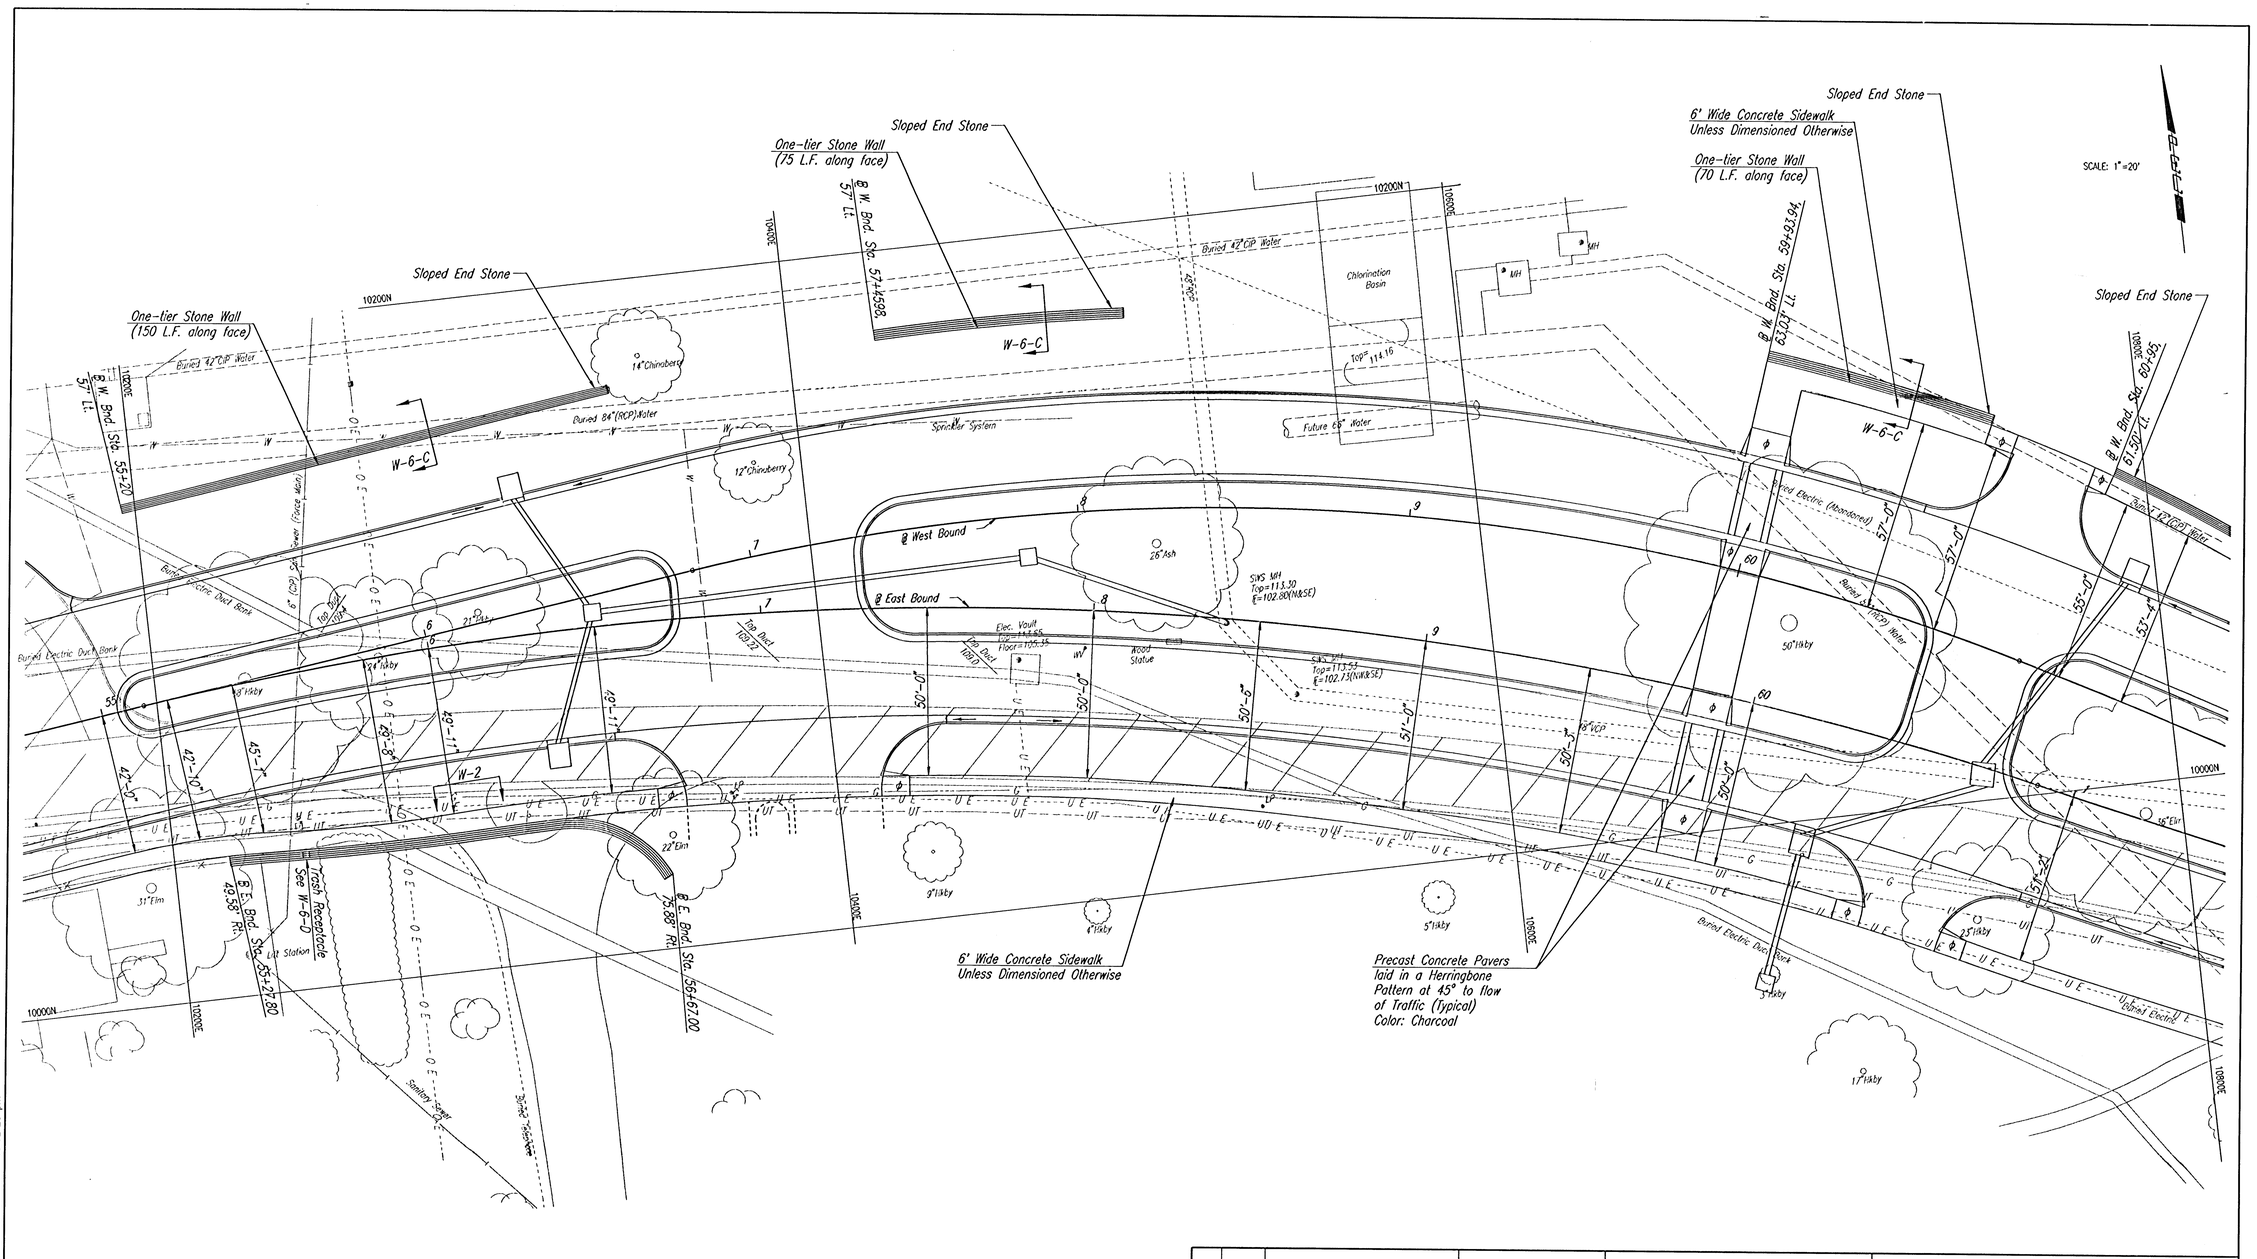

ϕ CONST. WHEELCHAIR RAMP, SEE SH. NO. H-6

REV.	DATE	DESCRIPTION

MUSEUM DISTRICT ROADWAY AND PEDESTRIAN IMPROVEMENTS
WICHITA, KANSAS

HARDSCAPE PLAN

PROJECT NO.		SCALE: 1"=20'	SHEET H-2