

PINE MEADOWS SECOND ADD.
STORM WATER SEWER PLANS
LINE 3

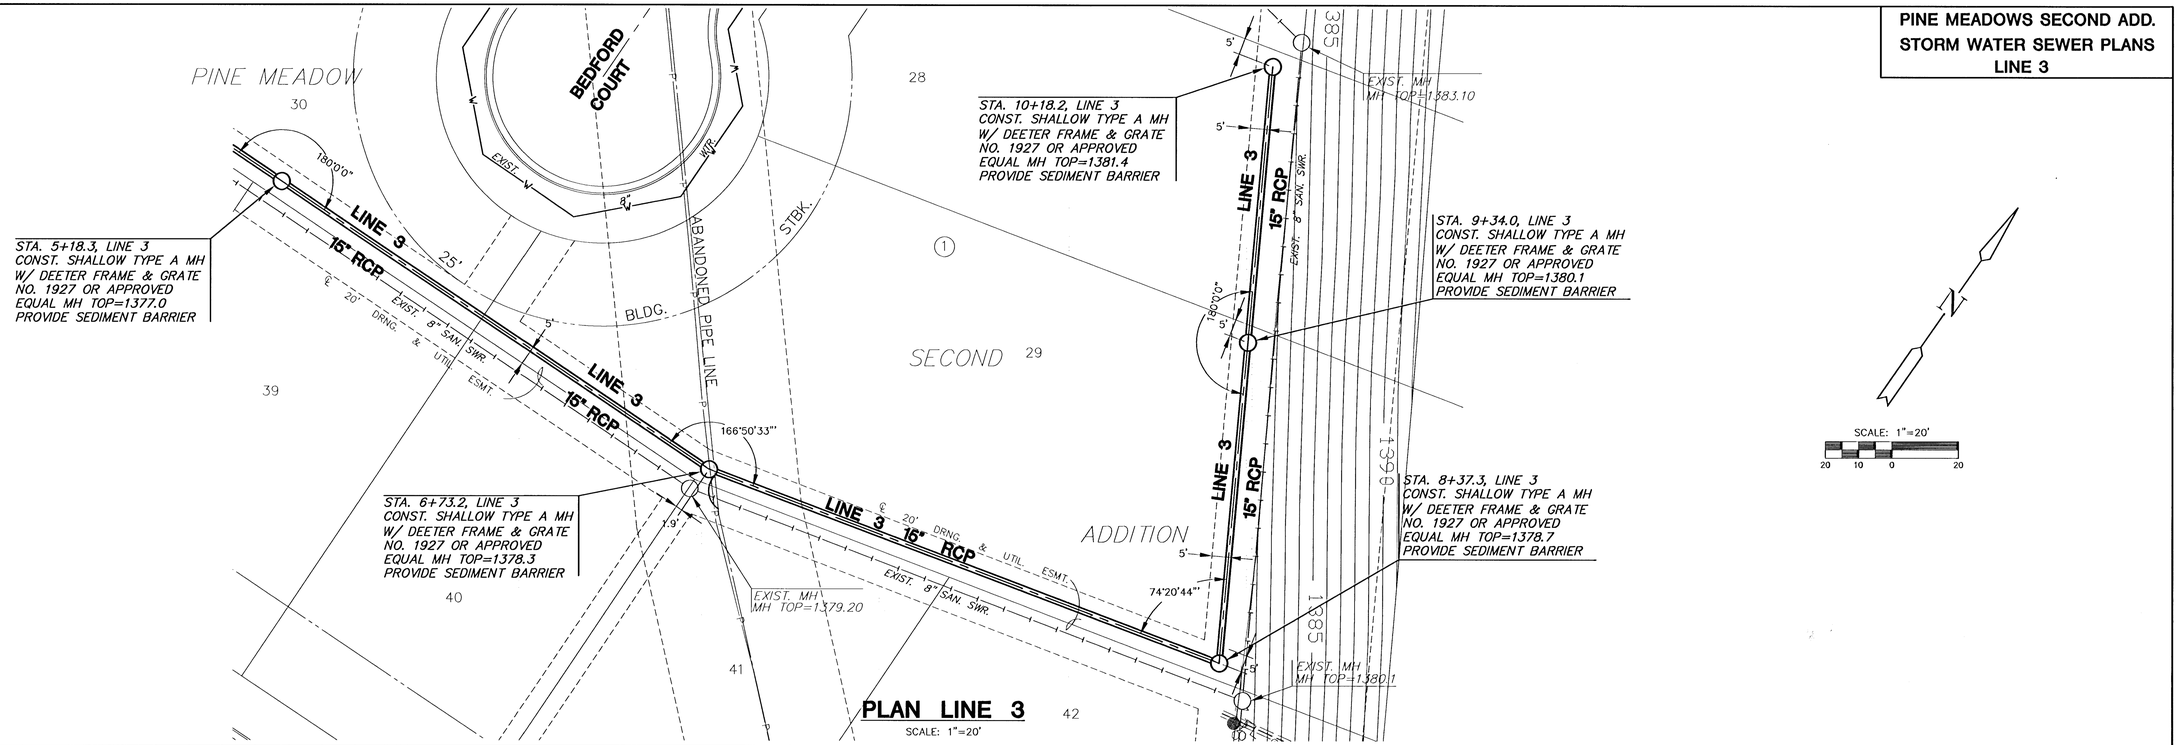

PLAN LINE 3
SCALE: 1"=20'

PROFILE LINE 3
SCALE: HORIZ. 1"=20'
SCALE: VERT. 1"=5'

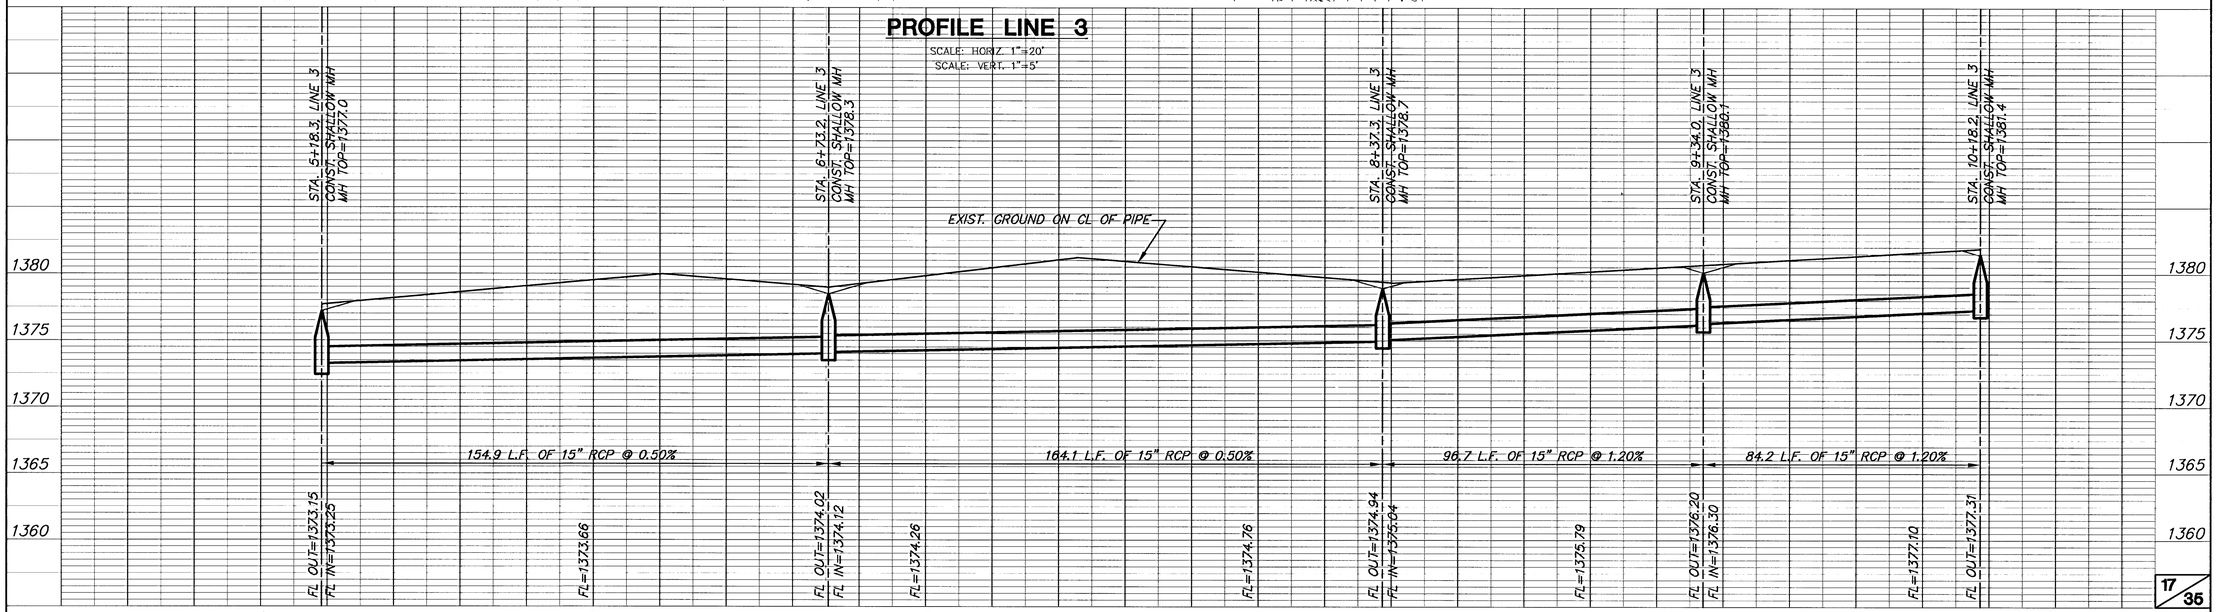

0107104

H:\CAD\L\0107104\DWG\SWS\2ND ADD\0107104.DWG Wed Mar 06 06:57:21 2002