GRAPHIC SCALE

20 0 10 20 40 80


( IN FEET )

1 inch = 20 ft.

BENCHMARKS:

BM#1 City disc on the SW corner traffic signal base on the NE corner of the intersection of Harry St. and Greenwich Rd. Elev. = 1343.49 USGS

BM#2 "□" cut on the SW corner of the N. Headwall at the east end of pond on the W. side of Greenwich Rd., approx. 1000' S. of Harry St. Elev. = 1341.87 USGS

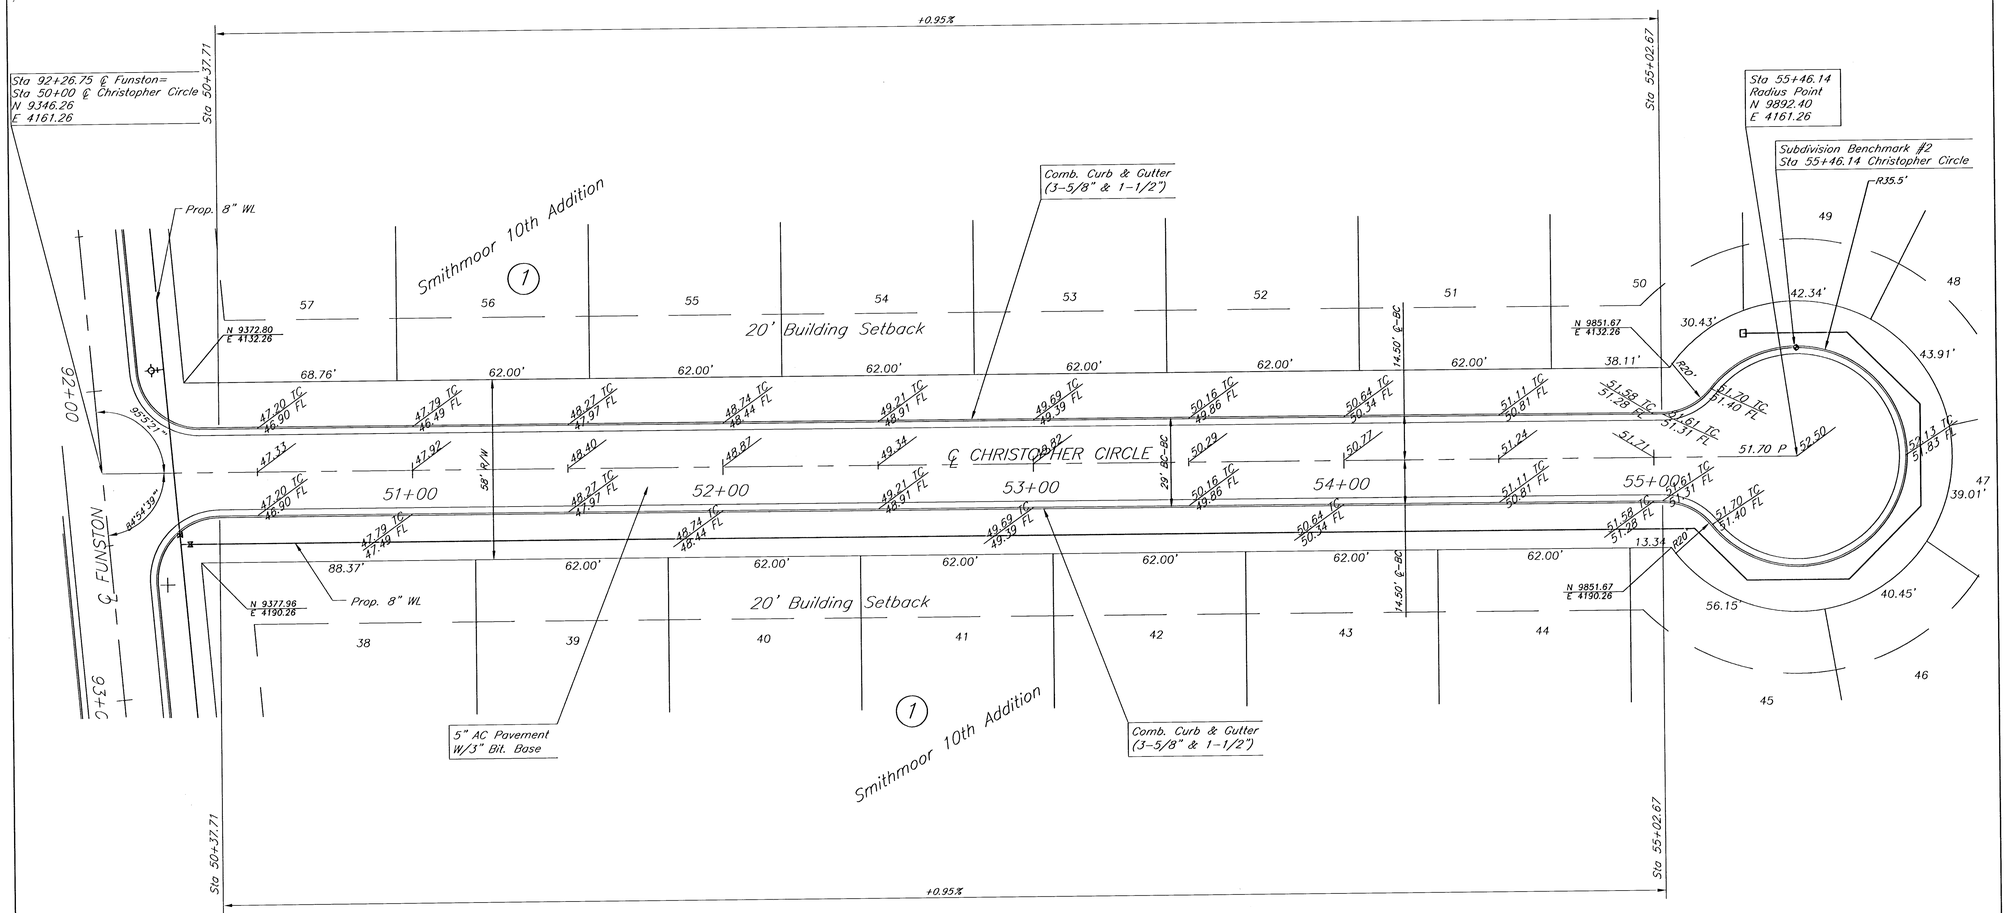


Smithmoor 10th Addition

# Christopher Circle Paving

Wichita, Kansas

kemiller engineering

516 S. Market, Wichita, KS 67202 316/264-0242

| PROJECT NUMBER 01083 | | | |
|---|---|---|---|
| KEM NO. 01083 | FILE PVPLAN3.dwg | DATE 01/02 | SHEET 5 |
| DESIGN RR | DRAWN | REVISED | OF 24 |