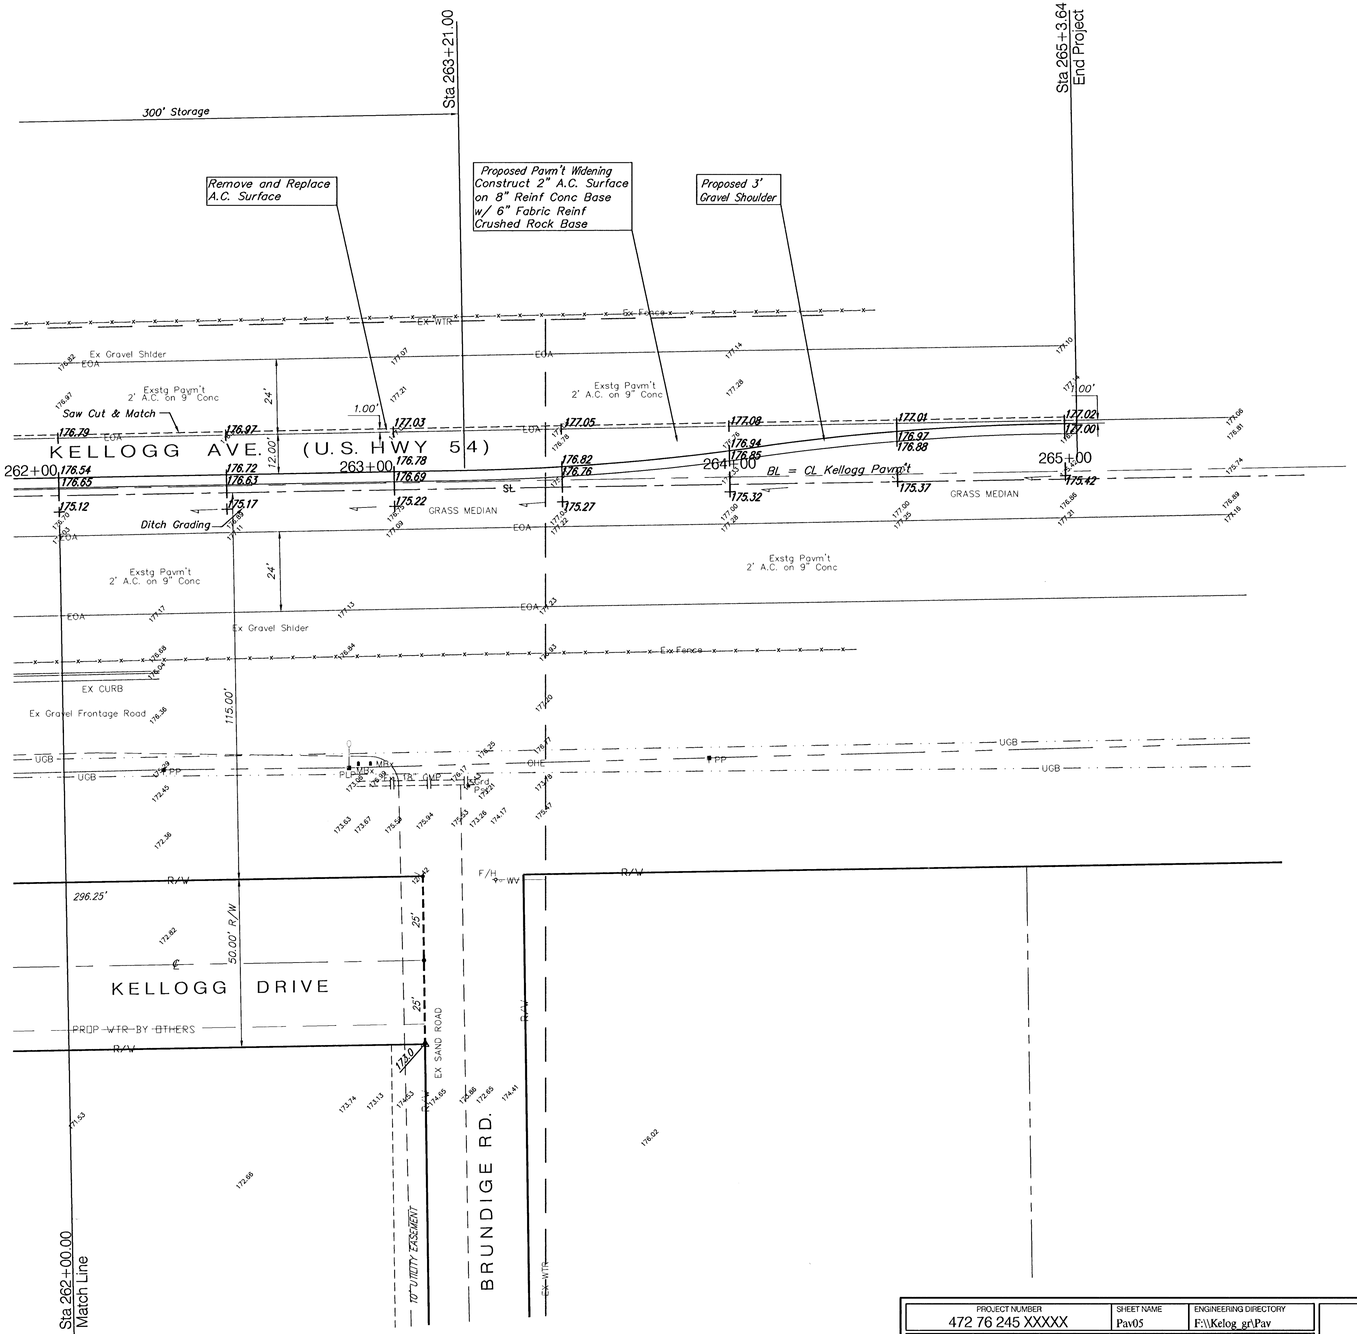

0 10 20

SCALE: 1" = 20'

PROJECT NUMBER	SHEET NAME	ENGINEERING DIRECTORY
472 76 245 XXXXX	Pav05	F:\\Kelog_gr\Pav

DESIGN	DRAWN	APPROVED	DATE	SCALE	BAUGHMAN NO
JFB	STAFF	JFB	MAY 01	NOTED	01 01 E914

ONE KELLOGG PLACE 2ND ADDITION

PAVING PLAN

KELLOGG AVE FROM DOWEL TO BRUNDIGE ROAD

BAUGHMAN COMPANY, P.A.
ENGINEERING, SURVEYING, & PLANNING
316-262-7271 • 315 ELLIS • WICHITA, KANSAS 67211

SHEET 9 OF 46

F:\Eng\KELLOG_GR\KELLOGGVPAV\Pav05.dwg Thu Jun 21 07:50:49 2001