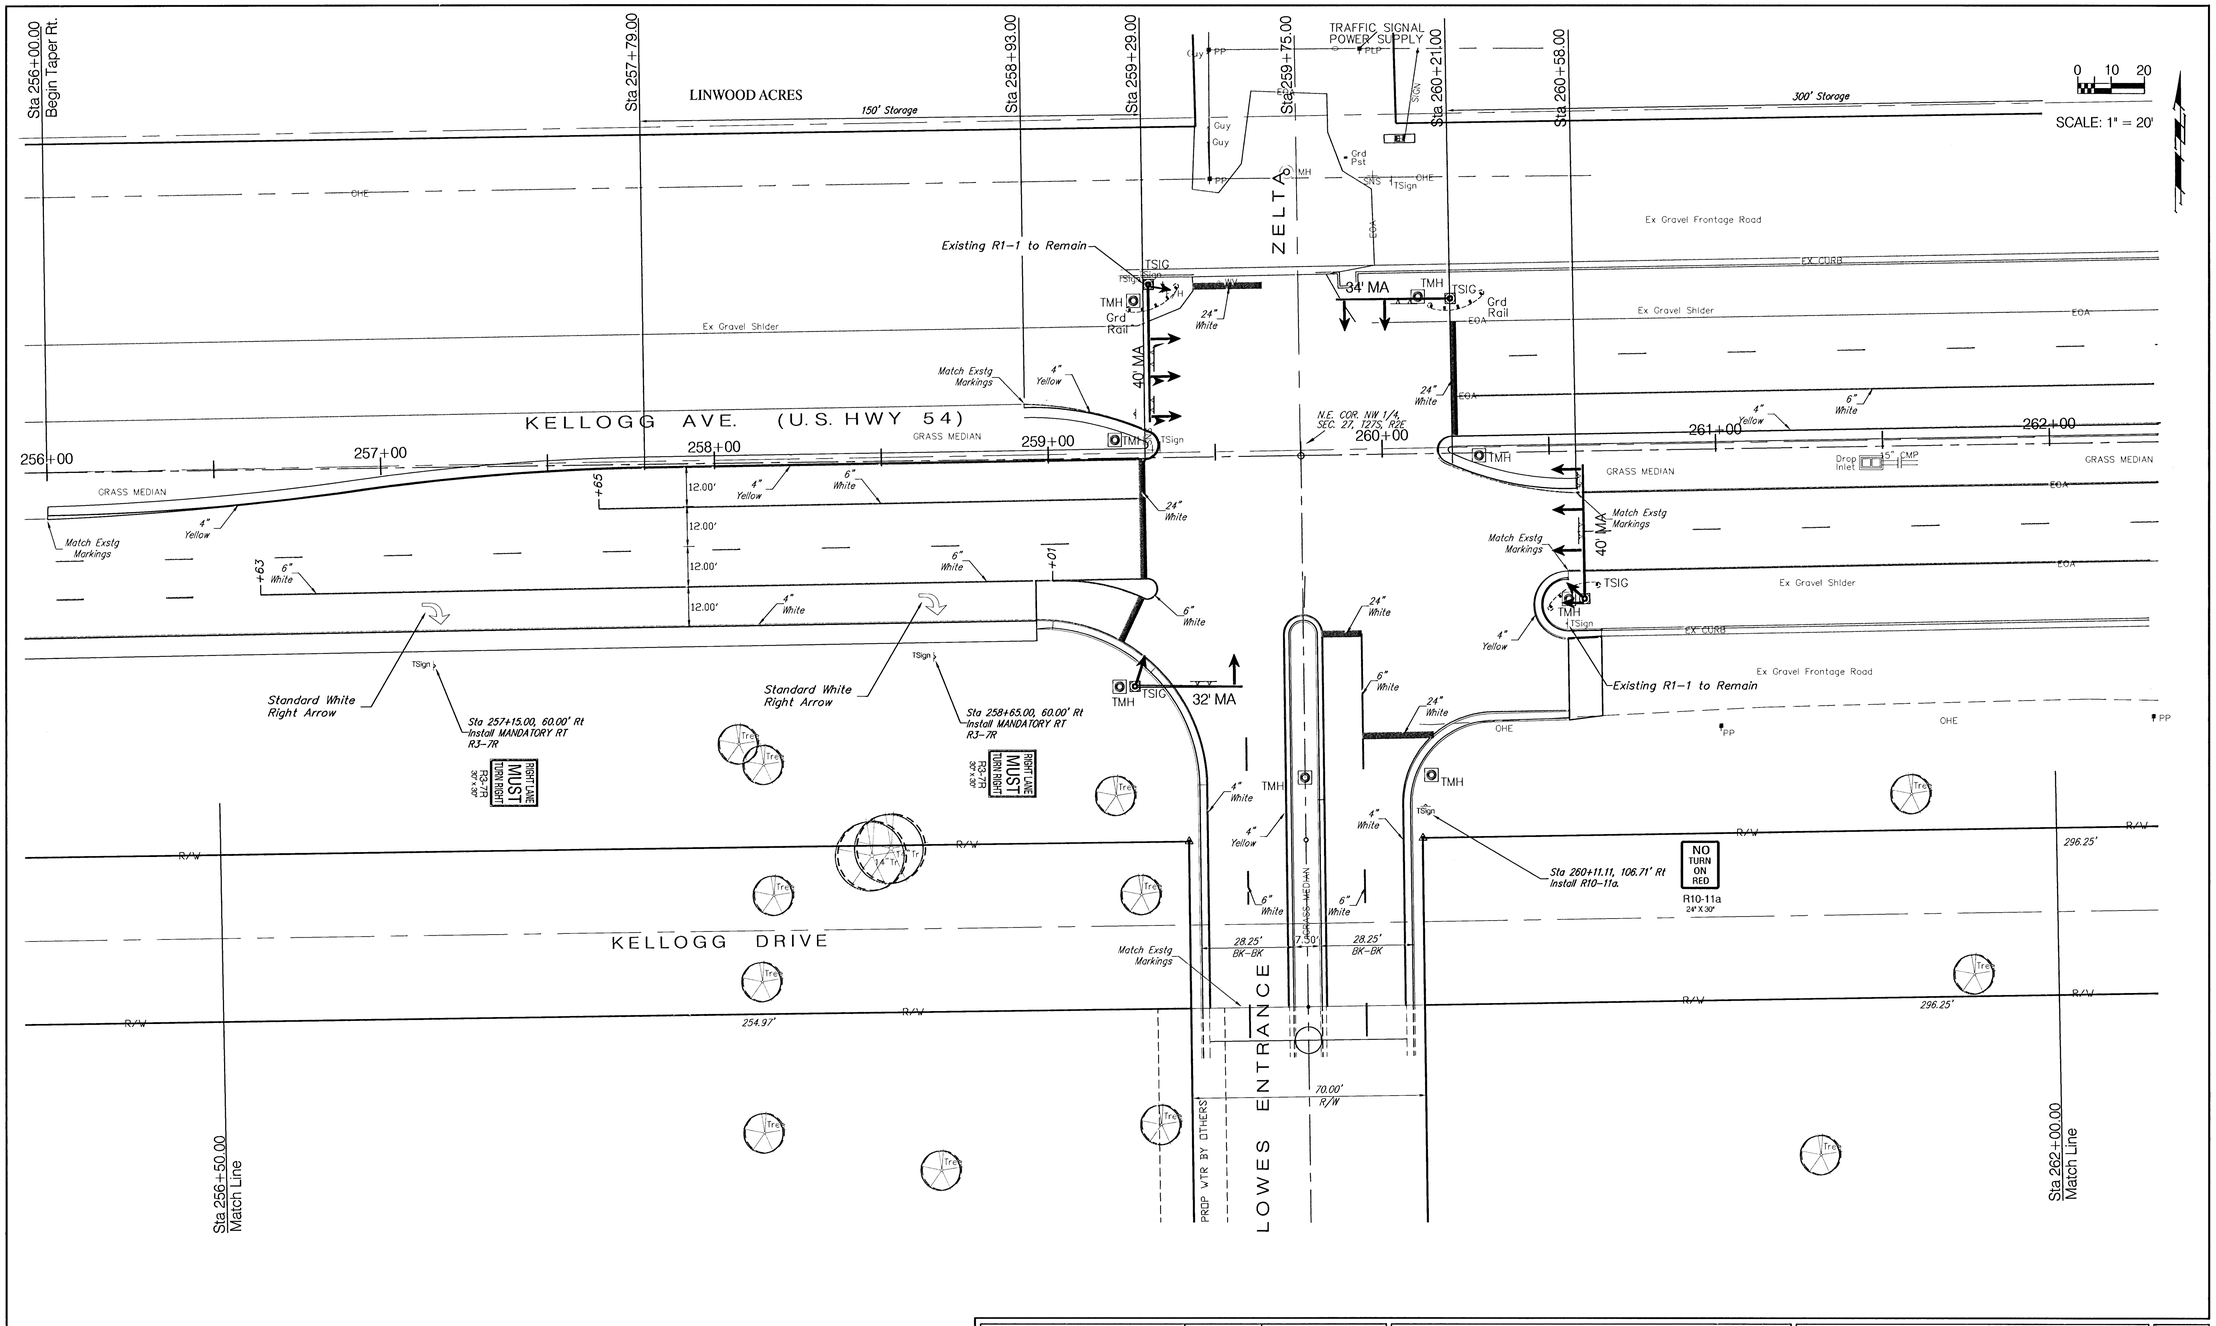

PROJECT NUMBER	SHEET NAME	ENGINEERING DIRECTORY
472-83372	Mark04	F:\\Kelog_gr\Kellogg\Trafic

DESIGN	DRAWN	APPROVED	DATE	SCALE	BAUGHMAN NO
ENGINEER	STAFF	PROJ ENG	APRIL2001	USER	01 01 E914

ONE KELLOGG PLACE 2ND ADDITION

PAVEMENT MARKING PLAN

GREENWICH ROAD FROM GILBERT TO KELLOGG AVE

BAUGHMAN COMPANY, P.A.
ENGINEERING, SURVEYING, & PLANNING
316-262-7271 • 315 ELLIS • WICHITA, KANSAS 67211

SHEET 26 OF 46

F:\Eng\KELOG_GR\KELLOGG\Traffic\mark04.dwg Thu Jun 21 04:38:29 2001