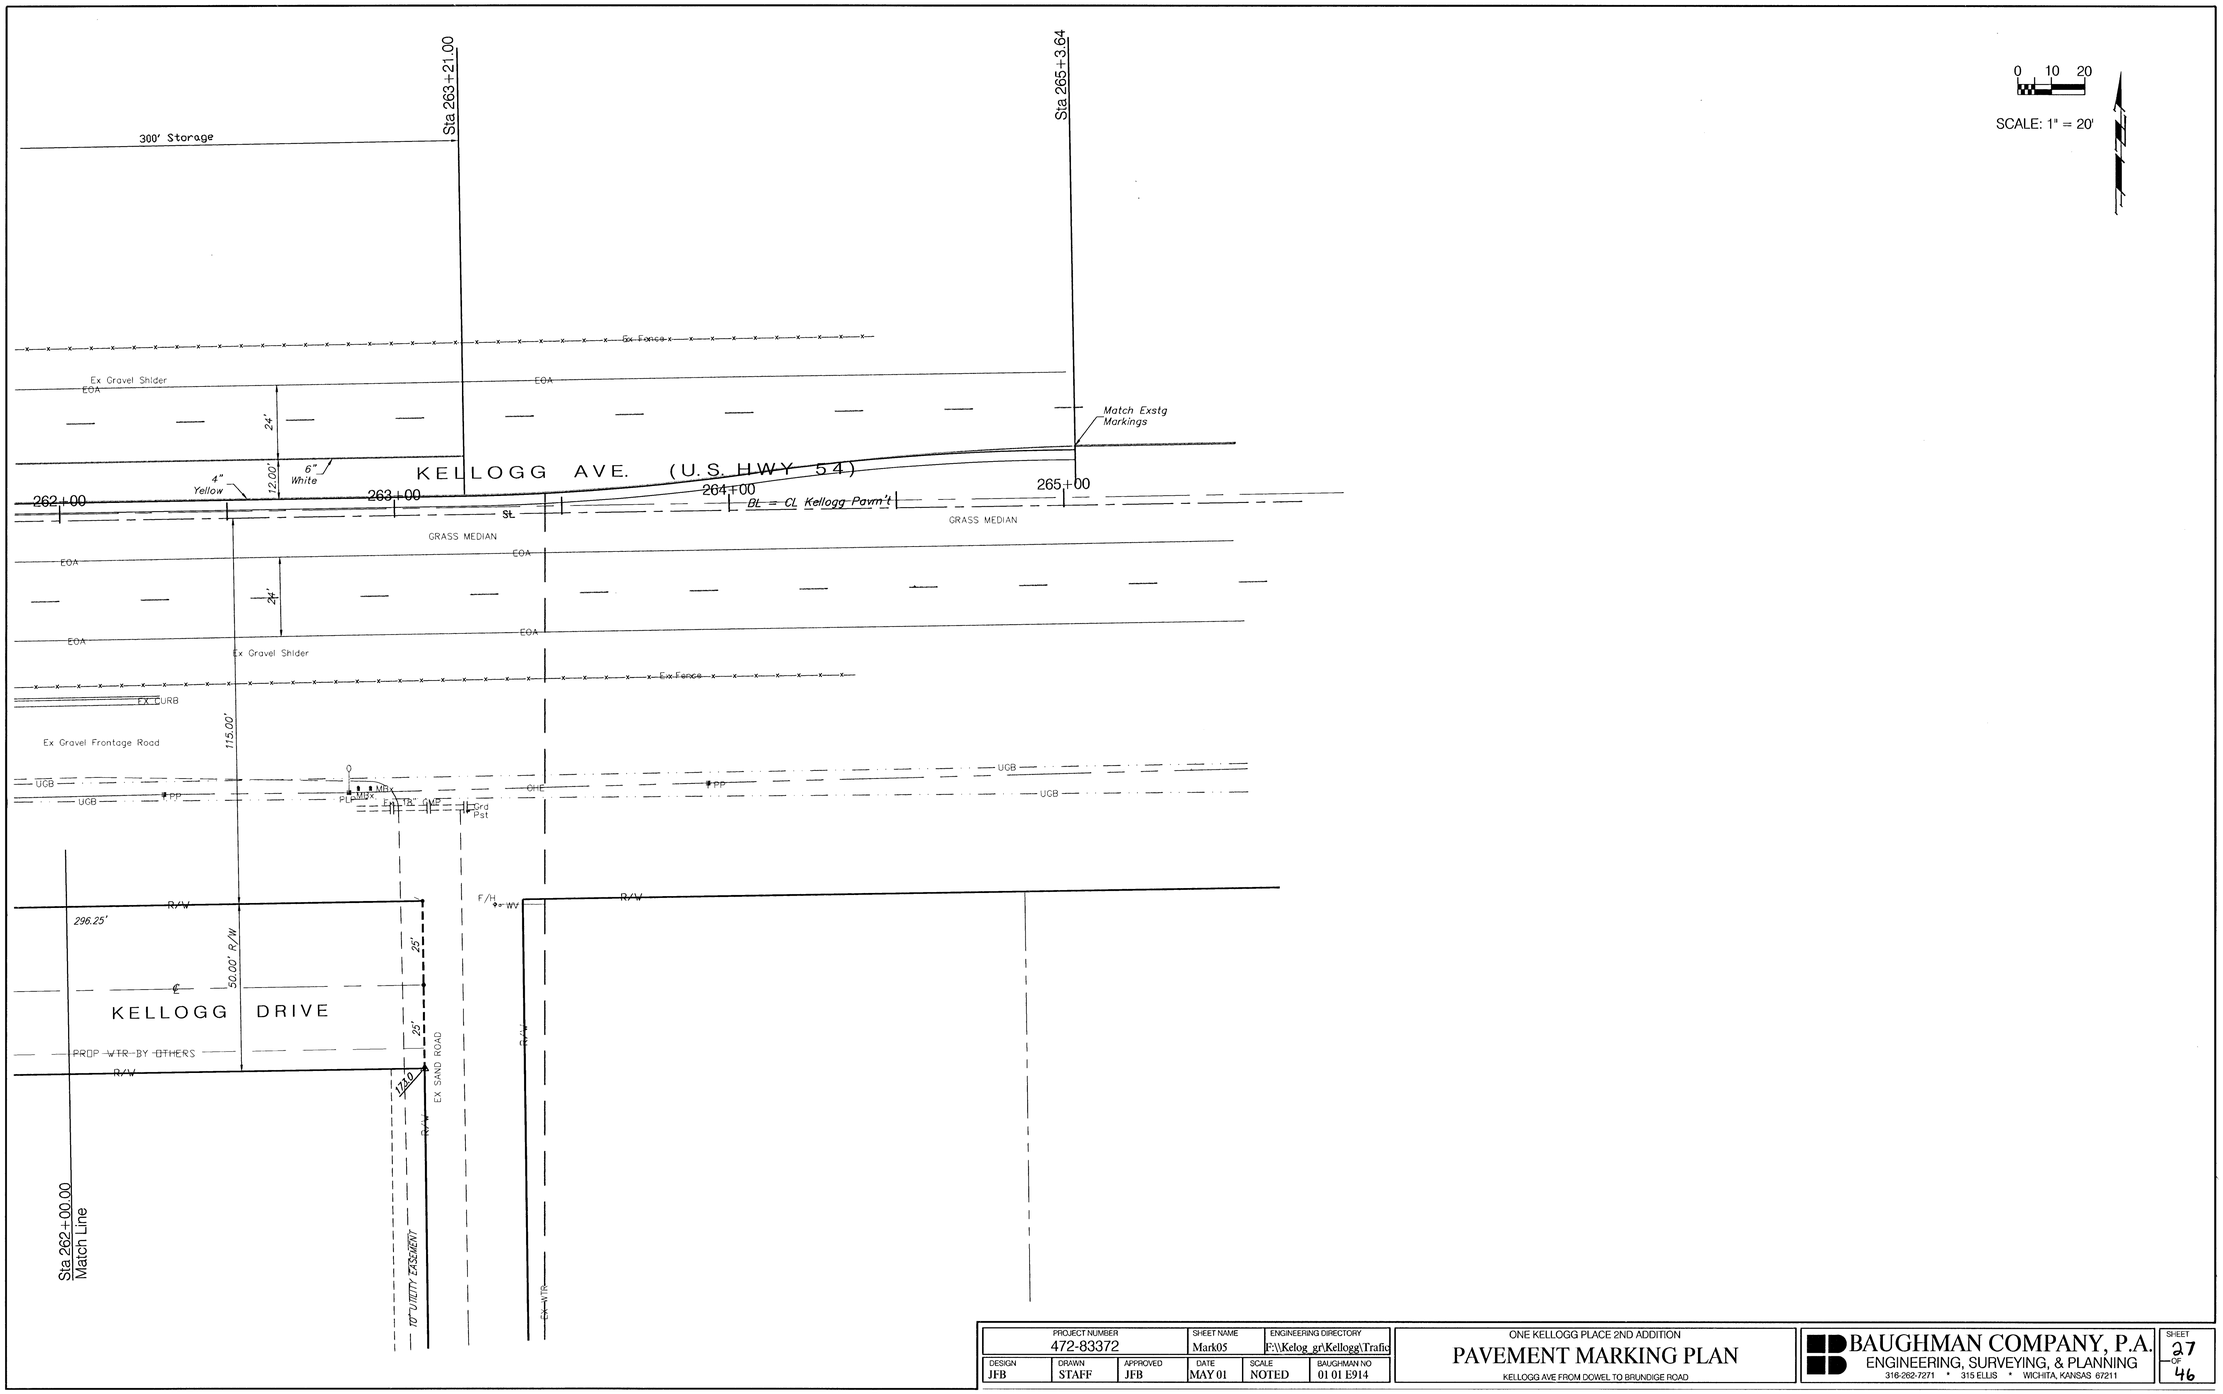



0 10 20

SCALE: 1" = 20'

| PROJECT NUMBER | SHEET NAME | ENGINEERING DIRECTORY |
|---|---|---|
| 472-83372 | Mark05 | P:\Kelog gr\Kellogg\Traffic |

| DESIGN | DRAWN | APPROVED | DATE | SCALE | BAUGHMAN NO |
|---|---|---|---|---|---|
| JFB | STAFF | JFB | MAY 01 | NOTED | 01 01 E914 |

ONE KELLOGG PLACE 2ND ADDITION

# PAVEMENT MARKING PLAN

KELLOGG AVE FROM DOWEL TO BRUNDIGE ROAD

BAUGHMAN COMPANY, P.A.
ENGINEERING, SURVEYING, & PLANNING
316-262-7271 • 315 ELLIS • WICHITA, KANSAS 67211