242+65.77

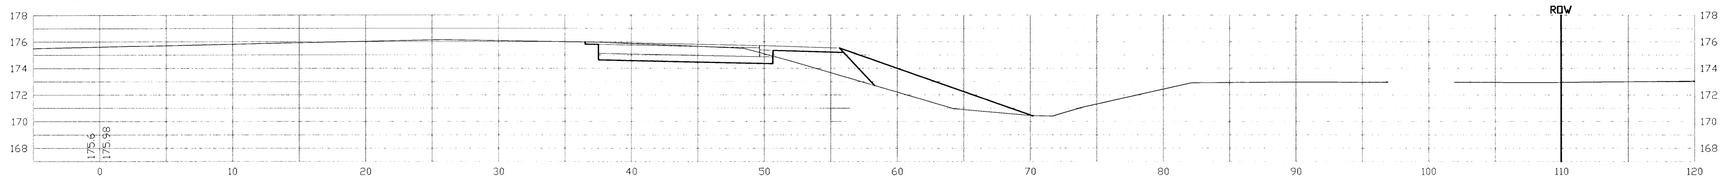

242+50

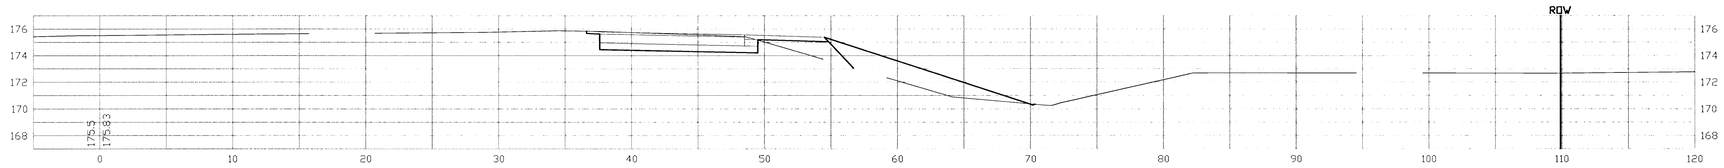

242+00

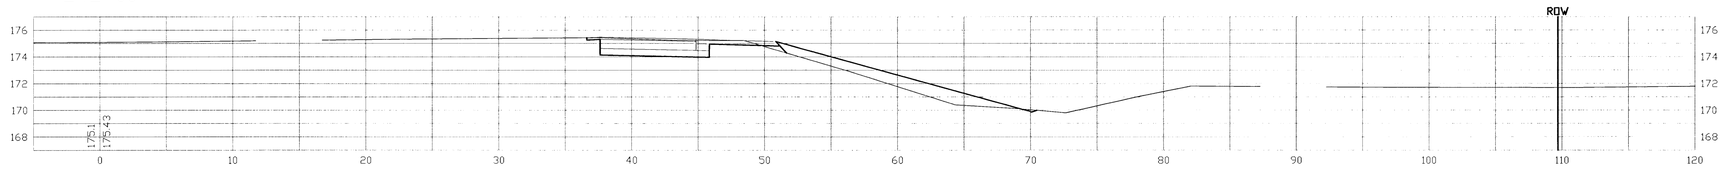

241+50

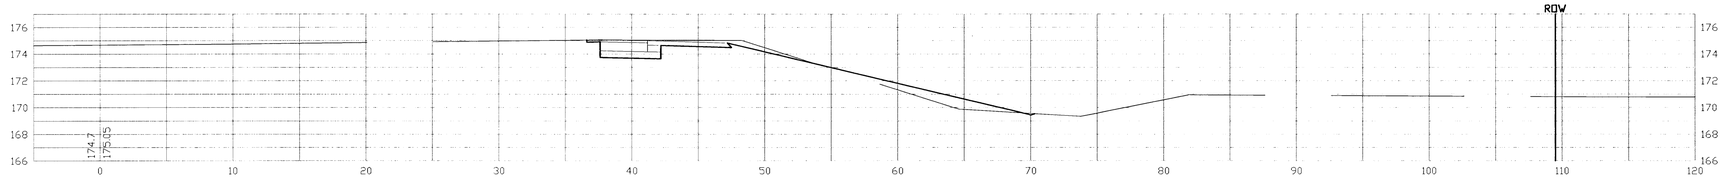

241+15.77

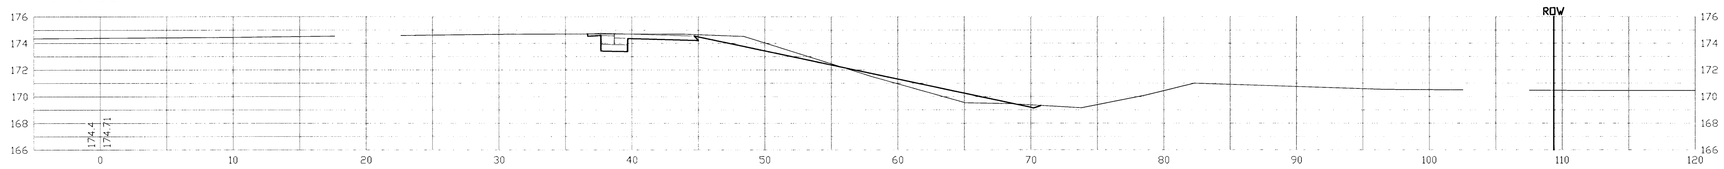

241+00

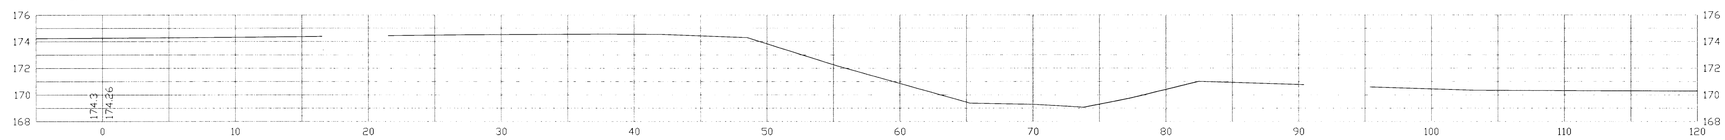

PROJECT NUMBER	SHEET NAME	ENGINEERING DIRECTORY
472 76 245 83372	XSEC01	F:\\KELOG_GR\XSEC

DESIGN	DRAWN	APPROVED	DATE	SCALE	BAUGHMAN NO
JFB	TPV	JFB	MAY 01	1:5	01 01 E914

ONE KELLOGG PLACE 2ND ADDITION

CROSS SECTIONS

KELLOGG AVE - DOWEL TO BRUNDIGE ROAD

BAUGHMAN COMPANY, P.A.
ENGINEERING, SURVEYING, & PLANNING
316-262-7271 * 315 ELLIS * WICHITA, KANSAS 67211

SHEET 38 OF 46

F:\Eng\KELOG_GR\KELLOGG\XSEC\XSEC01.dwg Thu Jun 21 04:49:17 2001