248+00

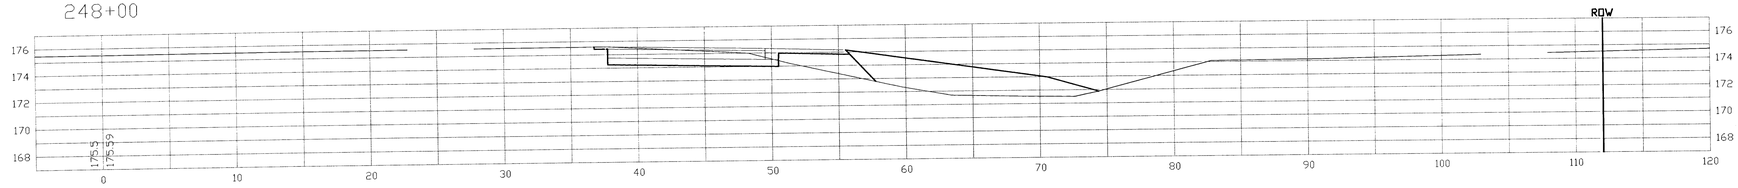

247+50

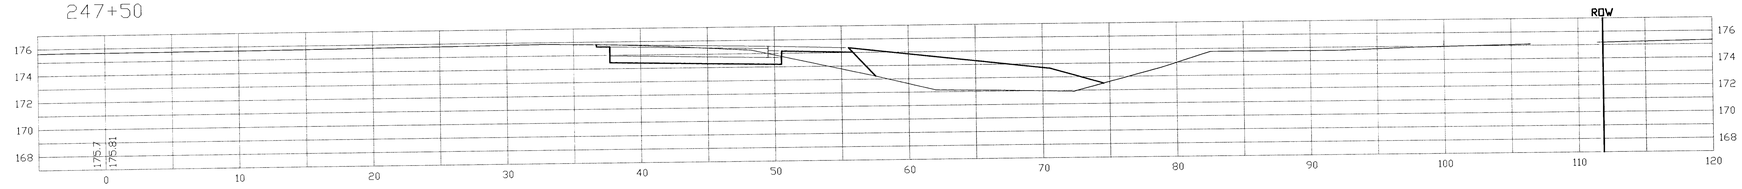

247+25.27

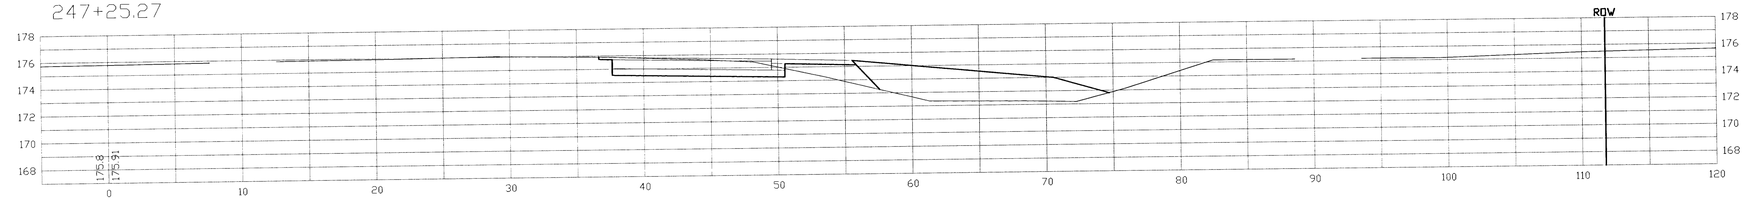

246+51.52

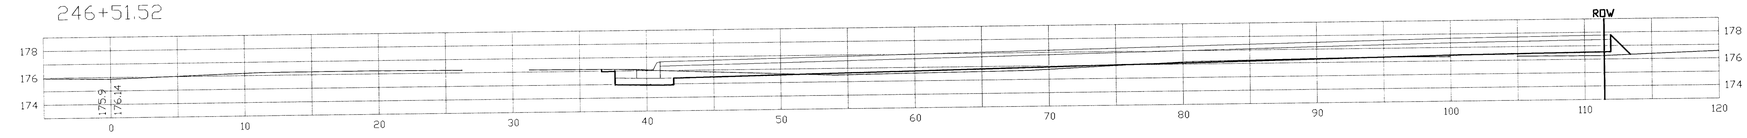

245+75.77

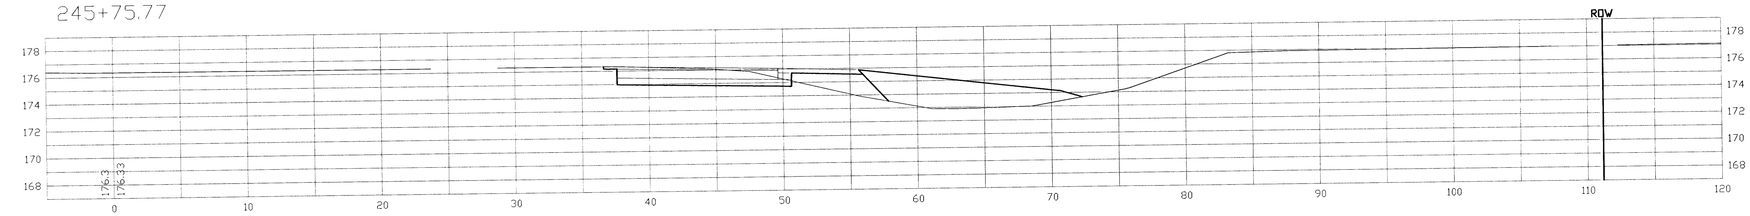

245+50

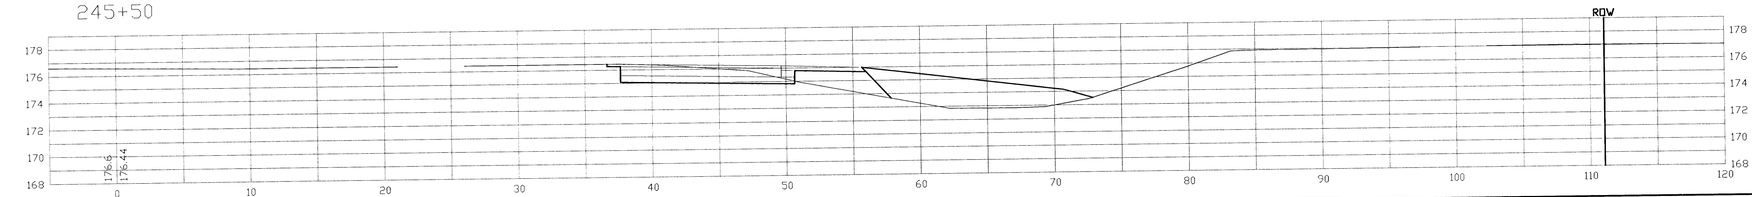

PROJECT NUMBER	SHEET NAME	ENGINEERING DIRECTORY
472 76 245 83372	XSEC03	F:\KELOG_GR\XSEC

DESIGN	DRAWN	APPROVED	DATE	SCALE	BAUGHMAN NO
JFB	TPV	JFB	MAY 01	1:5	01 01 E914

ONE KELLOGG PLACE 2ND ADDITION

CROSS SECTIONS

KELLOGG AVE. - DOWEL TO BRUNDIGE ROAD

BAUGHMAN COMPANY, P.A.
ENGINEERING, SURVEYING, & PLANNING
316-262-7271 • 315 ELLIS • WICHITA, KANSAS 67211

SHEET 40 OF 46

F:\Eng\KELOG_GR\KELLOGG\XSEC\XSEC03.dwg Thu Jun 21 04:50:31 2001