250+50




250+00




249+50

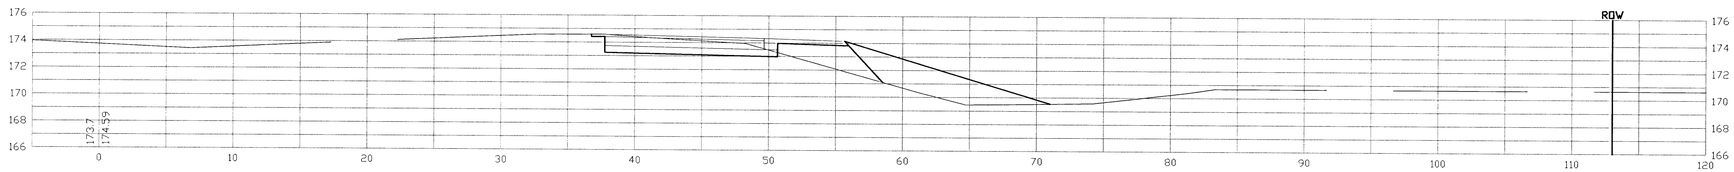


249+00

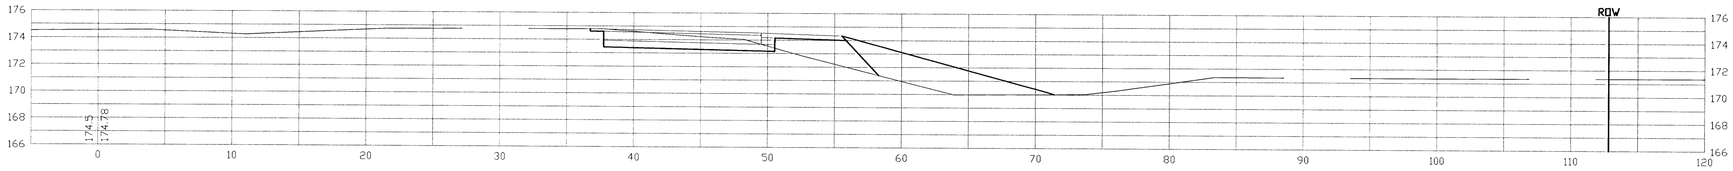


248+50

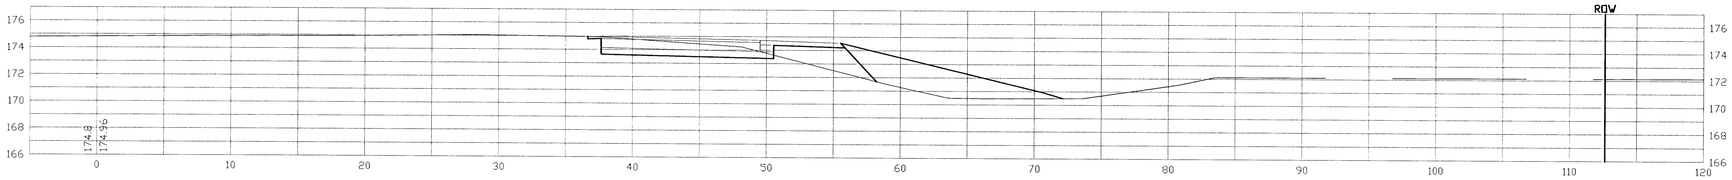


| PROJECT NUMBER | | | SHEET NAME | ENGINEERING DIRECTORY | |
|---|---|---|---|---|---|
| 472 76 245 83372 | | | XSEC04 | F:\\Kelog_gr\Xsec | |
| DESIGN | DRAWN | APPROVED | DATE | SCALE | BAUGHMAN NO |
| JFB | TPV | JFB | May 01 | 1:5 | 01 01 E914 |

ONE KELLOGG PLACE 2ND ADDITION
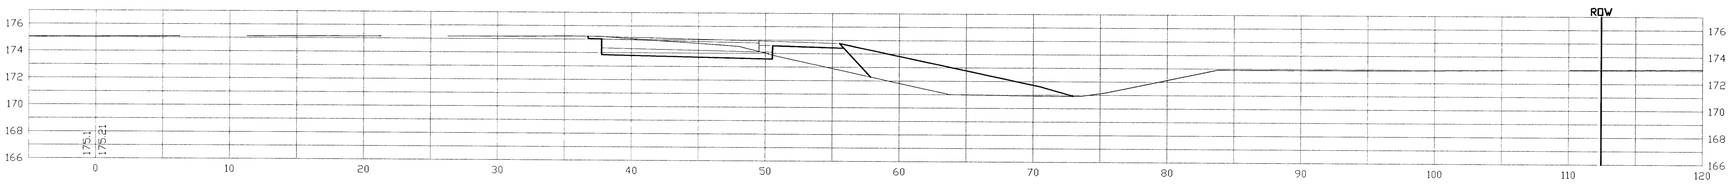
# CROSS SECTIONS

KELLOGG AVE. - DOWEL TO BRUNDIGE ROAD

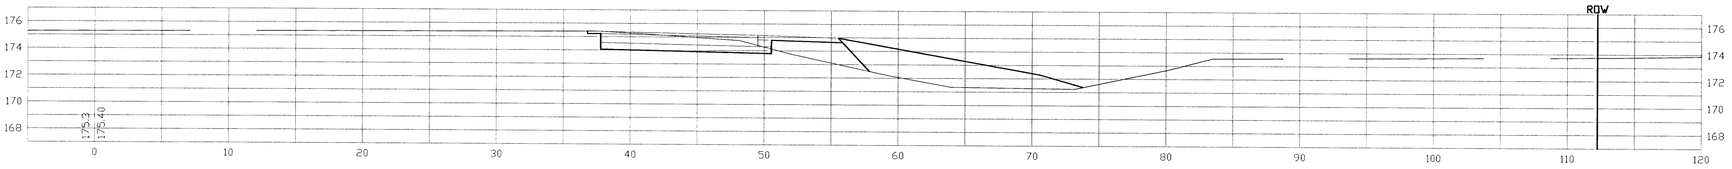
BAUGHMAN COMPANY, P.A.
ENGINEERING, SURVEYING, & PLANNING
316-262-7271 * 315 ELLIS * WICHITA, KANSAS 67211


SHEET 41 OF 46

F:\Eng\KELOG_GR\KELLOGG\XSEC\XSEC04.dwg Thu Jun 21 04:51:01 2001