253+00

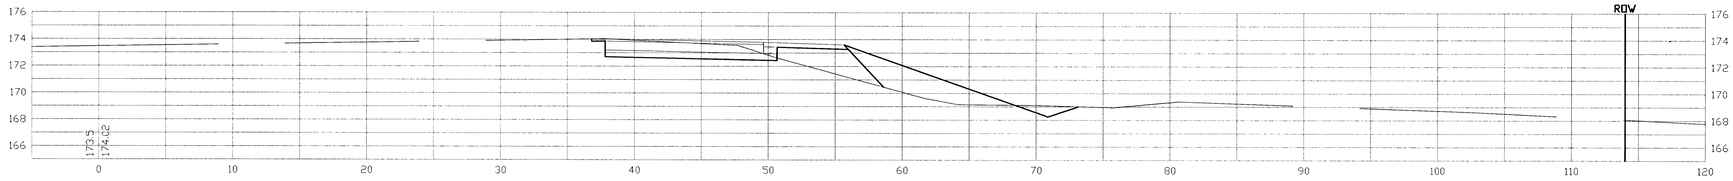

252+50

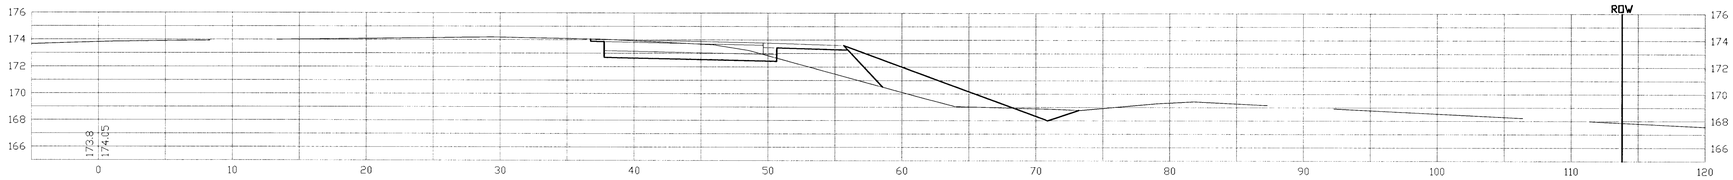

252+00

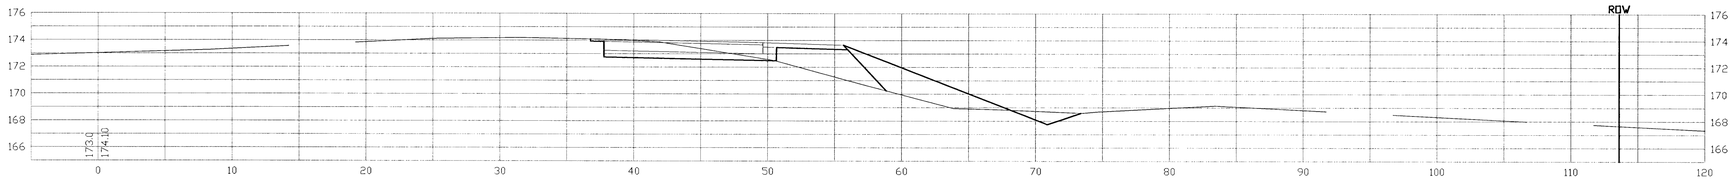

251+50

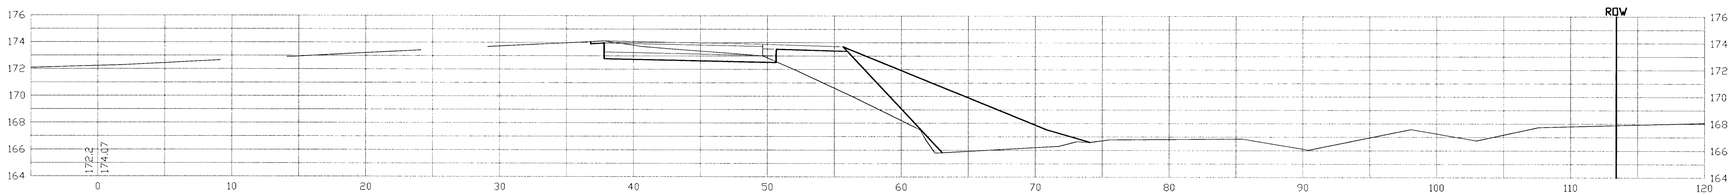

251+00

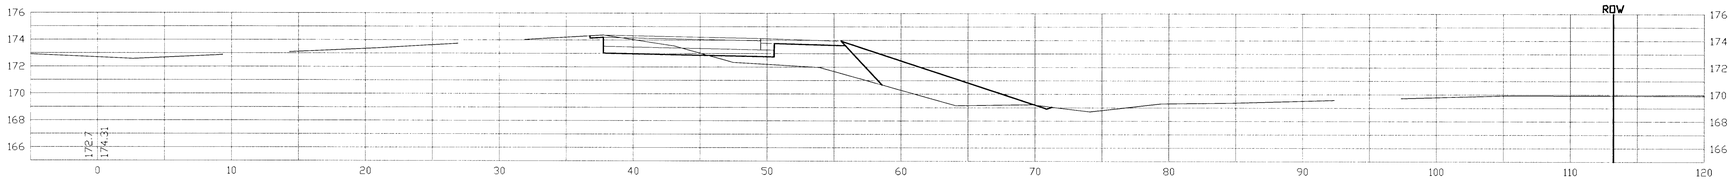

PROJECT NUMBER			SHEET NAME	ENGINEERING DIRECTORY	
472 76 245 83372			XSEC05	F:\\KELOG_GR\XSEC	
DESIGN	DRAWN	APPROVED	DATE	SCALE	BAUGHMAN NO
JFB	TPV	JFB	MAY 01	1:5	01 01 E914

ONE KELLOGG PLACE 2ND ADDITION

CROSS SECTIONS

KELLOGG AVE. - DOWEL TO BRUNDIGE ROAD

BAUGHMAN COMPANY, P.A.
ENGINEERING, SURVEYING, & PLANNING
316-262-7271 • 315 ELLIS • WICHITA, KANSAS 67211

SHEET 42 OF 46

F:\Eng\KELOG_GR\KELLOGG\XSEC\XSEC05.dwg Thu Jun 21 04:51:43 2001