CONSTRUCTION PHASE SEQUENCE

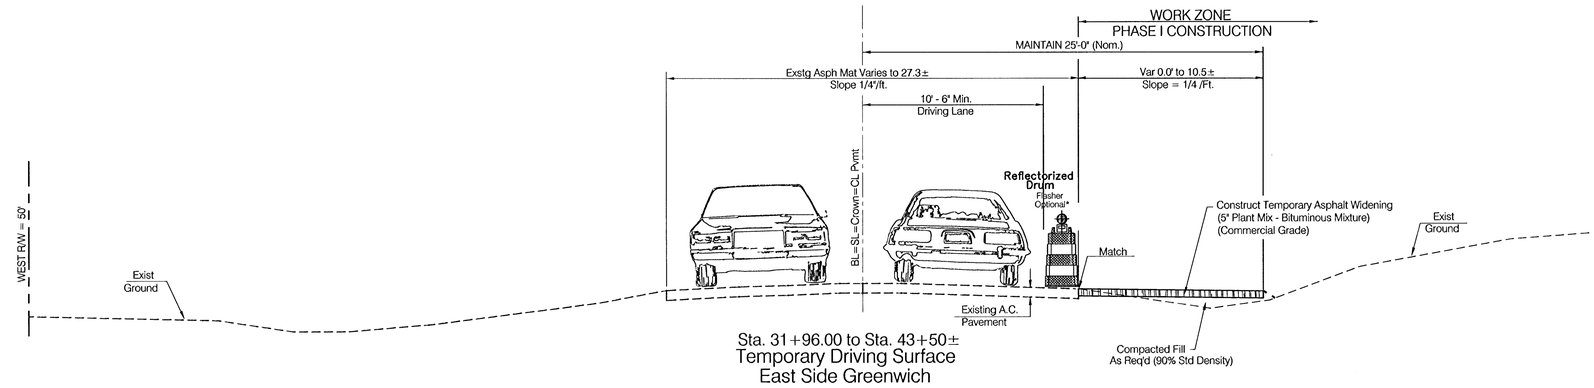

Sta. 31+96.00 to Sta. 43+50±
Temporary Driving Surface
East Side Greenwich

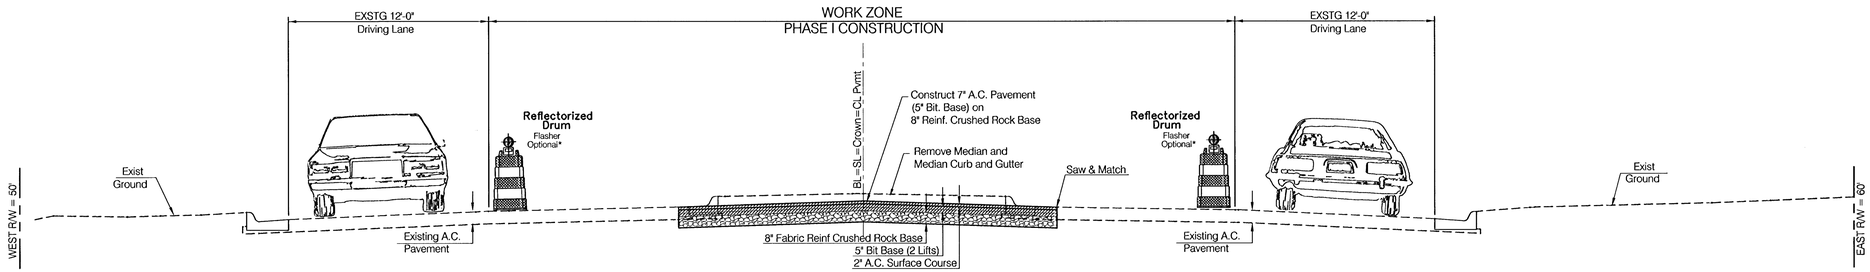

Sta. 42+25± to Sta. 48+90.00
Remove Median and
Replace with Full Depth Pavement

PHASE I

Sta. 31+96.00 to Sta. 48+90.00

Construct Temporary Driving Surface ~ East Side Greenwich
Remove Median and Replace with Full Depth Pavement
See Paving Typical Sections - Sht 3 & 4

PROJECT NUMBER			SHEET NAME	ENGINEERING DIRECTORY	
472-83370			CONSEQ_GREN1	F:\KELLOG_GR\GRENWICH	
DESIGN	DRAWN	APPROVED	DATE	SCALE	BAUGHMAN NO
JFB	SS	JFB/KK	27JUN2001	NONE	

ONE KELLOGG PLACE SECOND ADDITION
CONSTRUCTION PHASE SEQUENCING
GREENWICH ROAD FROM GILBERT TO KELLOGG

BAUGHMAN COMPANY, P.A.
ENGINEERING, SURVEYING, & PLANNING
316-262-7271 * 315 ELLIS * WICHITA, KANSAS 67211

SHEET 26 OF 43

F:\Eng\KELLOG_GR\greenwich\traffic\conseq_gren1.dwg Mon Jul 16 23:48:16 2001