CONSTRUCTION PHASE SEQUENCE

PHASE II

Sta. 32+36.00 to Sta. 44+65.00

Construct SWS West Side Greenwich
Construct 5" Bituminous Base on 8" Crushed Rock Base ~ West Side Greenwich
Construct Asph. Hookup Pavement ~ West Side Greenwich @ Gilbert Street
Construct Drive Approaches West Side Greenwich
Construct Temporary Driving Surface ~ West Side Greenwich
See Paving Typical Sections - Sht 3 & 4

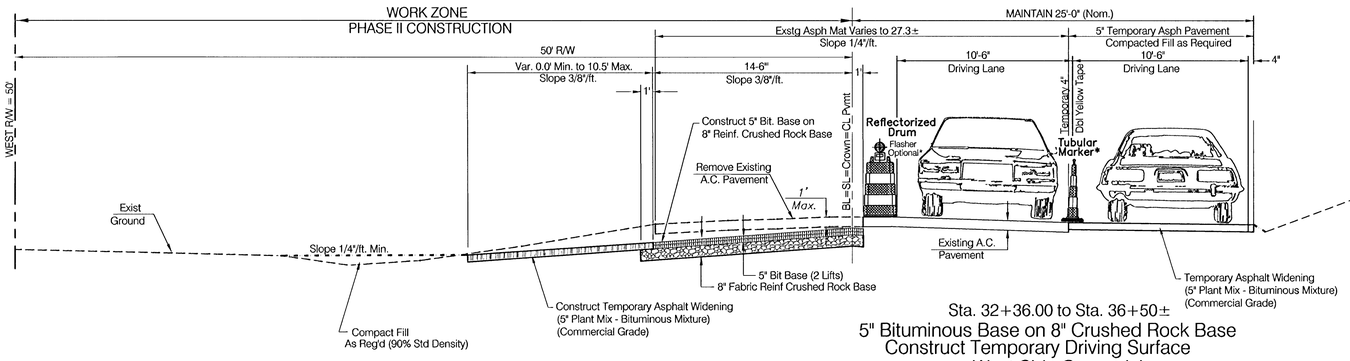

Sta. 32+36.00 to Sta. 36+50±
5" Bituminous Base on 8" Crushed Rock Base
Construct Temporary Driving Surface
West Side Greenwich

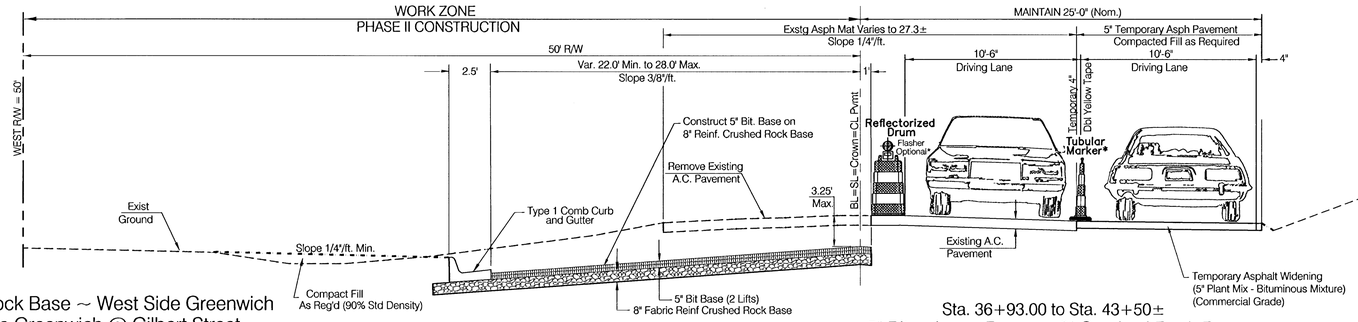

Sta. 36+93.00 to Sta. 43+50±
5" Bituminous Base on 8" Crushed Rock Base
West Side Greenwich

*Tubular Marker

PHASE III

Sta. 34+36.00 to Sta. 45+48.00

Construct SWS East Side Greenwich
Construct 7" A.C. Pavement on 8" Crushed Rock Base ~ East Side Greenwich
Construct Asph. Hookup Pavement ~ East Side Greenwich
Construct Drive Approaches East Side Greenwich
See Paving Typical Sections - Sht 3 & 4

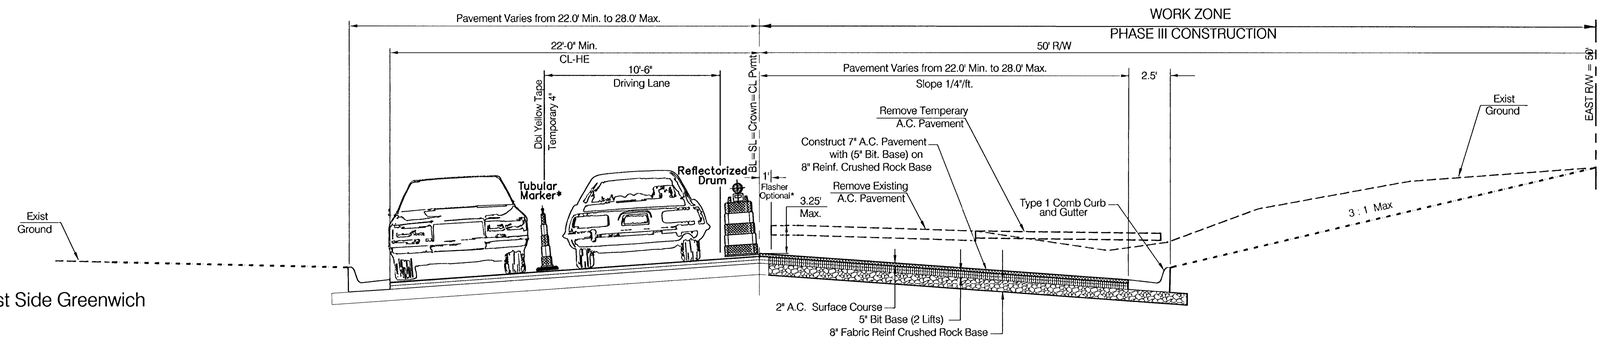

PROJECT NUMBER		SHEET NAME	ENGINEERING DIRECTORY	
472-83370		CONSEQ_GREN2	F:\KELLOG_GR\GRENWICH	
DESIGN	DRAWN	APPROVED	DATE	SCALE	BAUGHMAN NO
JFB	STAFF		27JUN2001	NONE	

ONE KELLOGG PLACE SECOND ADDITION
CONSTRUCTION PHASE SEQUENCING
GREENWICH ROAD

BAUGHMAN COMPANY, P.A.
ENGINEERING, SURVEYING, & PLANNING
316-262-7271 * 315 ELLIS * WICHITA, KANSAS 67211

SHEET 27 OF 43

F:\Eng\KELL06_GR\greenwich\traffic\conseq_gren2.dwg Mon Jul 16 23:49:51 2001