CONSTRUCTION TRAFFIC CONTROL ~ PHASE I

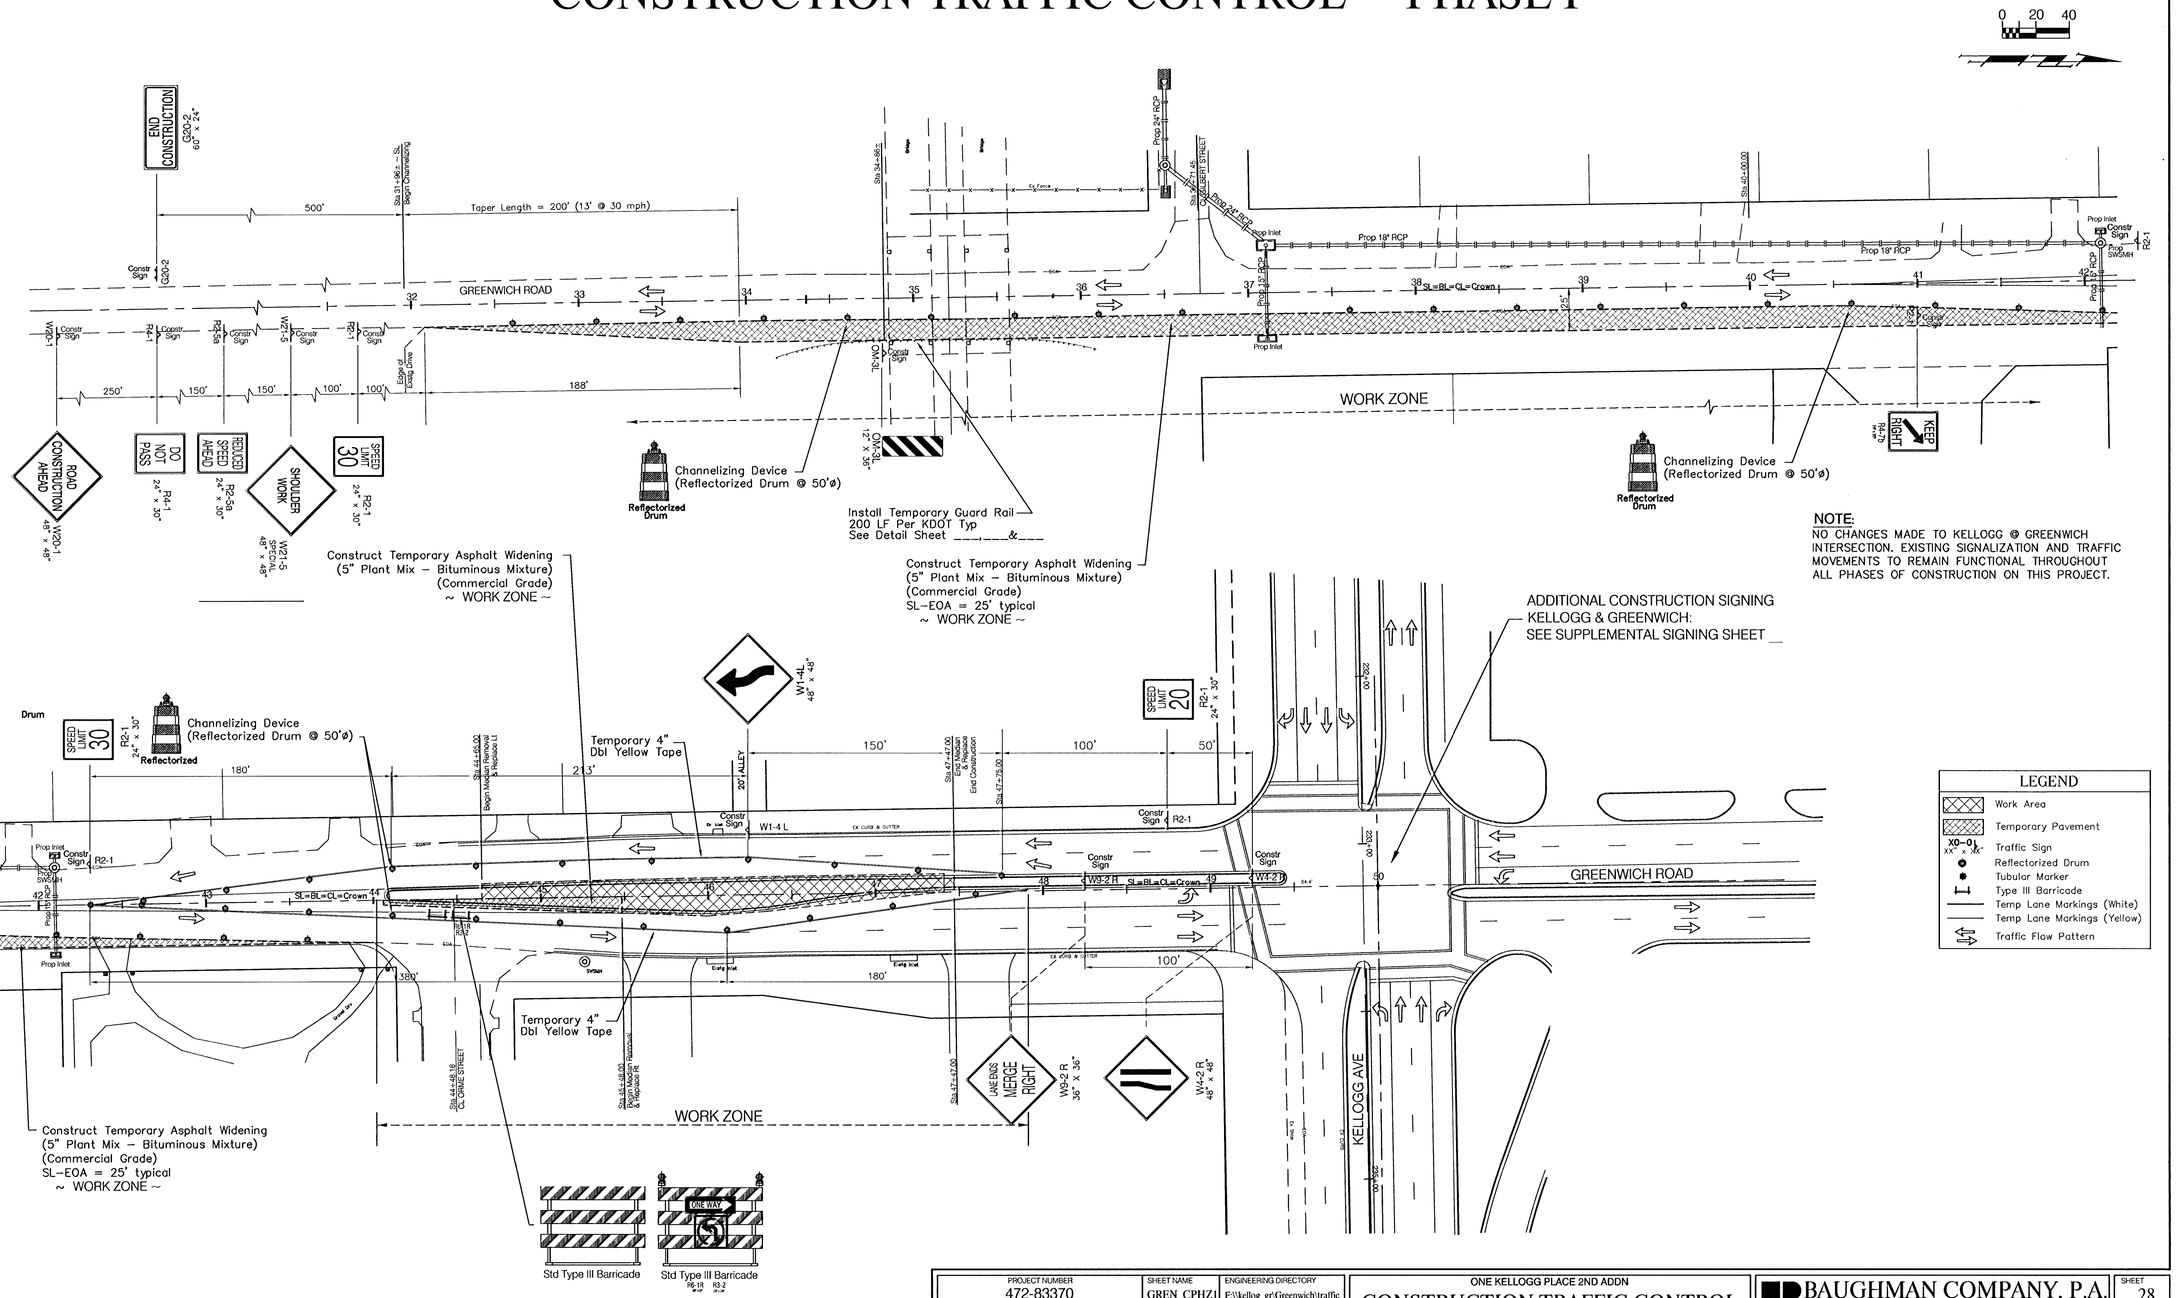

PROJECT NUMBER	SHEET NAME	ENGINEERING DIRECTORY
472-83370	GREN_CPHZ1	F:\\kellog_gr\Greenwich\traffic

DESIGN	DRAWN	APPROVED	DATE	SCALE	BAUGHMAN NO
JFB/KK	SS	JFB	25JUN2001	40	

ONE KELLOGG PLACE 2ND ADDN

CONSTRUCTION TRAFFIC CONTROL

GREENWICH ROAD FROM GILBERT TO KELLOGG AVE

BAUGHMAN COMPANY, P.A.
ENGINEERING, SURVEYING, & PLANNING
316-262-7271 • 315 ELLIS • WICHITA, KANSAS 67211

F:\Eng\KELLOG_GR\greenwich\traffic\GREN_CPHZ1r.dwg Tue Jul 17 11:33:52 2001