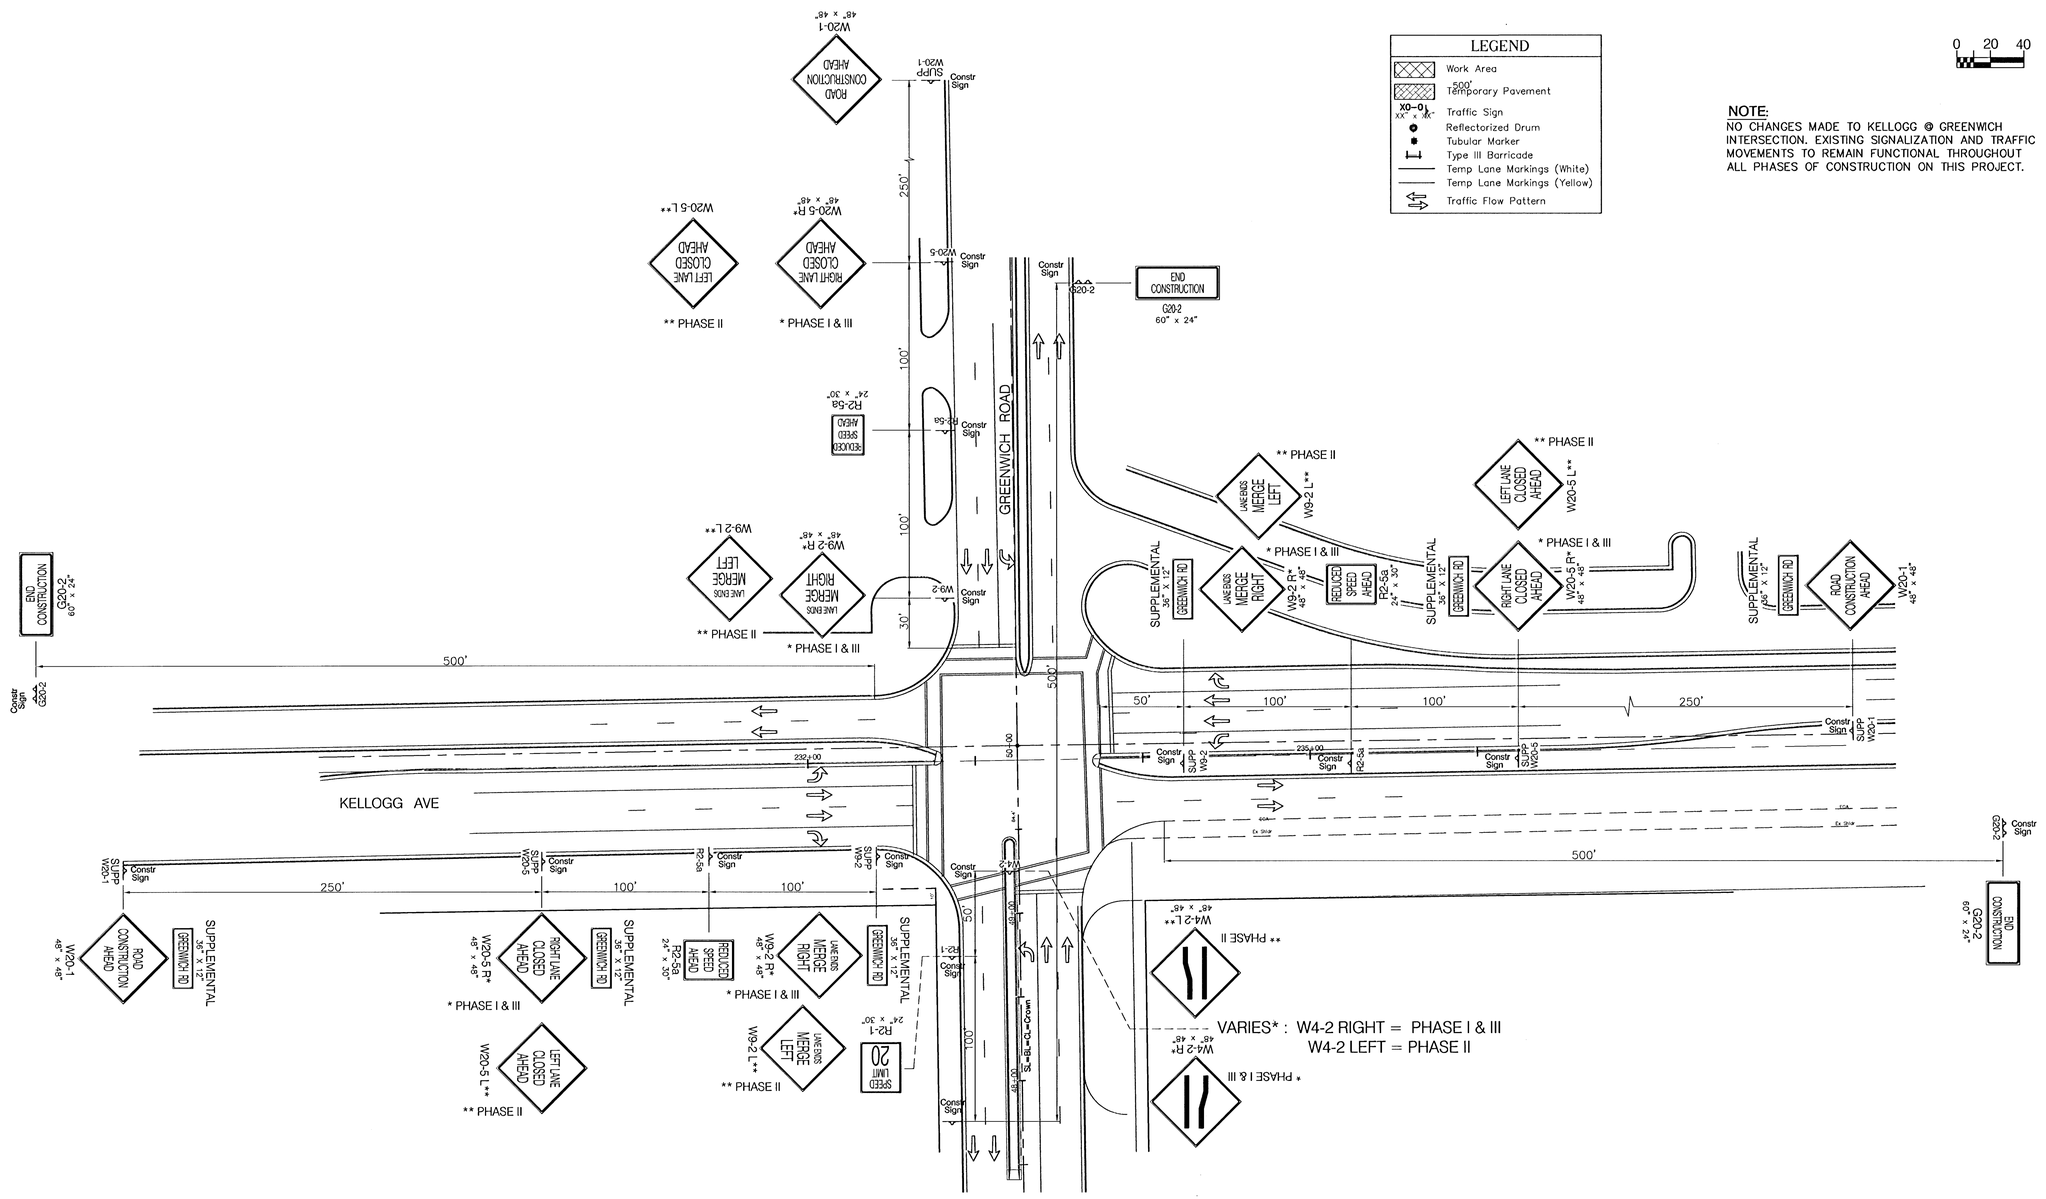

CONSTRUCTION TRAFFIC CONTROL ~ SUPPLEMENTAL SIGNING

PROJECT NUMBER			SHEET NAME	ENGINEERING DIRECTORY	
472 - 83370			con_supp	F:\\kellog_gr\Greenwich\traffic	
DESIGN	DRAWN	APPROVED	DATE	SCALE	BAUGHMAN NO
JFB\KK	SS	JFB	25JUN2001	40	

ONE KELLOGG PLACE 2ND ADDN

CONSTRUCTION TRAFFIC CONTROL

GREENWICH ROAD FROM GILBERT TO KELLOGG AVE

BAUGHMAN COMPANY, P.A.
ENGINEERING, SURVEYING, & PLANNING
316-262-7271 * 315 ELLIS * WICHITA, KANSAS 67211

SHEET 30-A OF 43

F:\Eng\KELLOG_GR\greenwich\traffic\con_supp.dwg Tue Jul 17 11:37:47 2001