


36+71.45

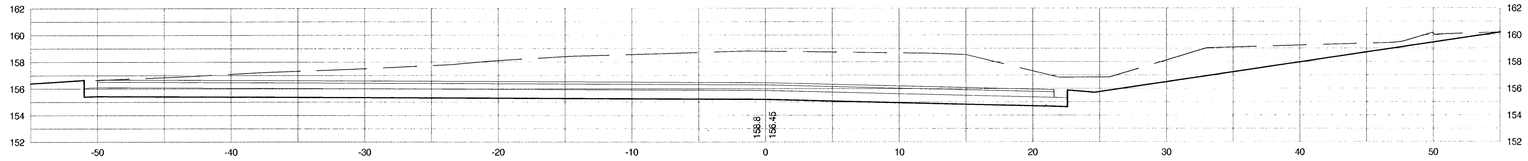


36+50

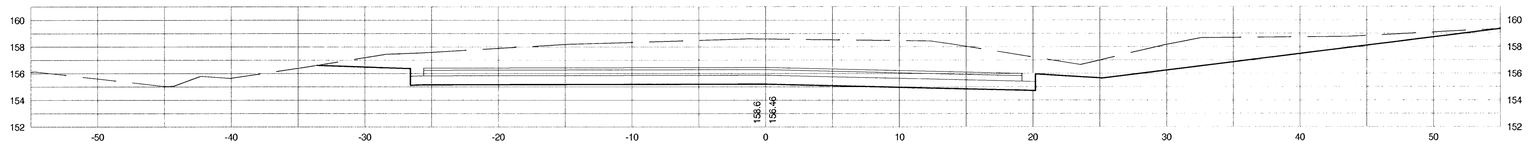


36+00

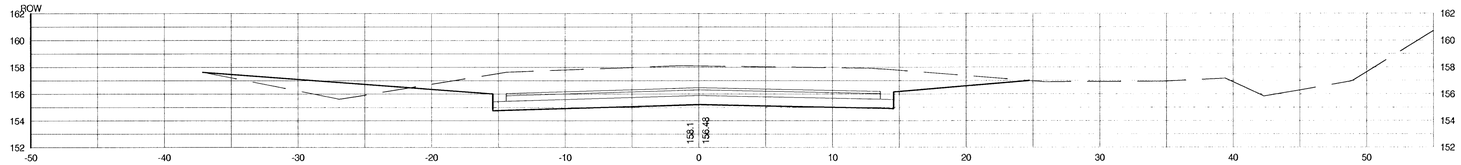

35+50

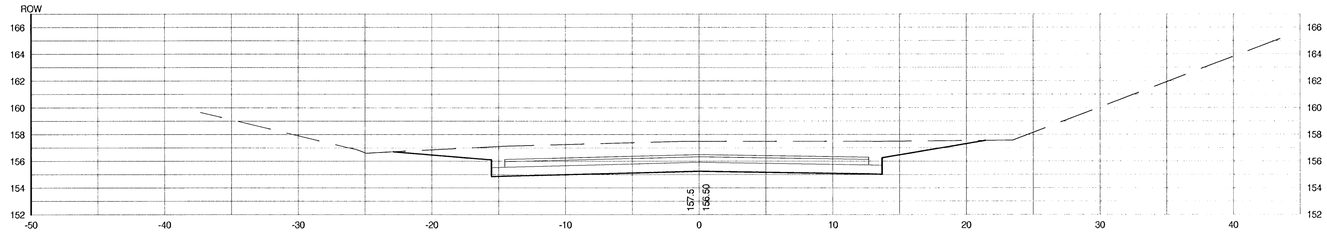

35+00

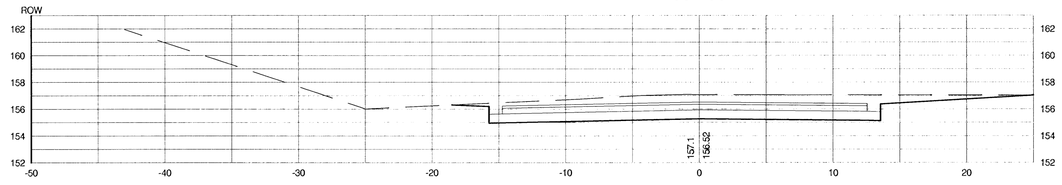

Earthwork quantities from Sta. 34+36.00 to 35+00.00 are not reflected in these quantities, but shall be INCIDENTAL to other earthwork items.

PROJECT NUMBER			SHEET NAME	ENGINEERING DIRECTORY
472-83370			XSEC01	F:\\Greenwich\XSEC
DESIGN	DRAWN	APPROVED	DATE	SCALE	BAUGHMAN NO
JFB	TPV	JFB	June 2001	1:5	01 06 E045

ONE KELLOGG PLACE

GREENWICH CROSS SECTIONS

GREENWICH ROAD FROM GILBERT TO KELLOGG AVE

BAUGHMAN COMPANY, P.A.
ENGINEERING, SURVEYING, & PLANNING
316-262-7271 • 315 ELLIS • WICHITA, KANSAS 67211

SHEET 37 OF 43

F:\Eng\KELLOG_GR\greenwich\Gr-Xsec\XSEC01.dwg Mon Jul 16 23:34:51 2001