41+00.75

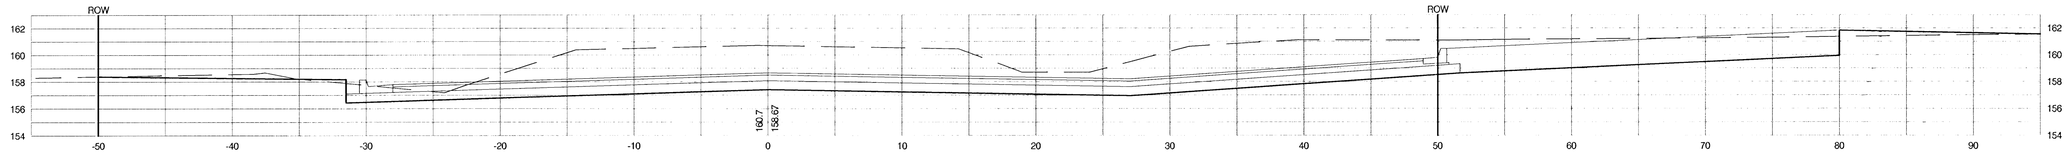

40+21

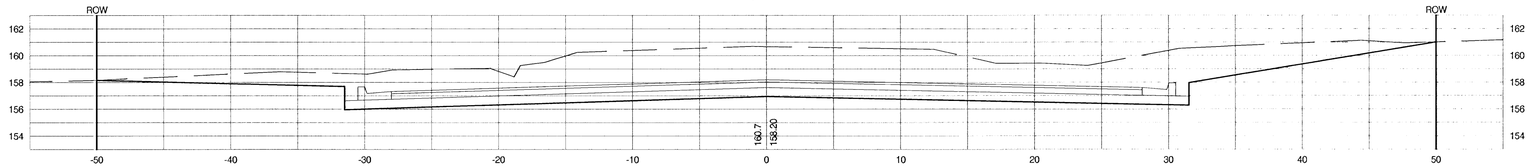

40+00

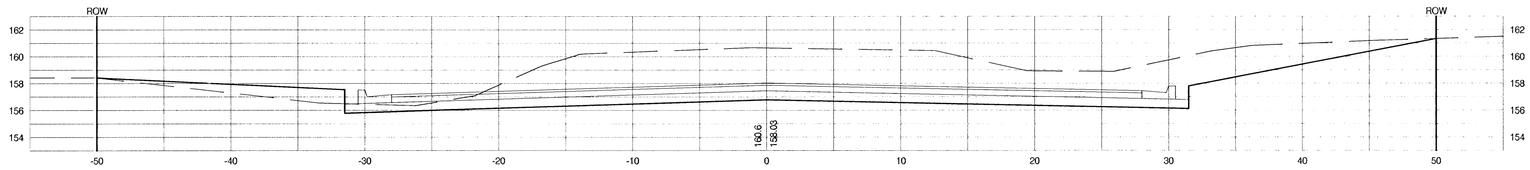

39+50

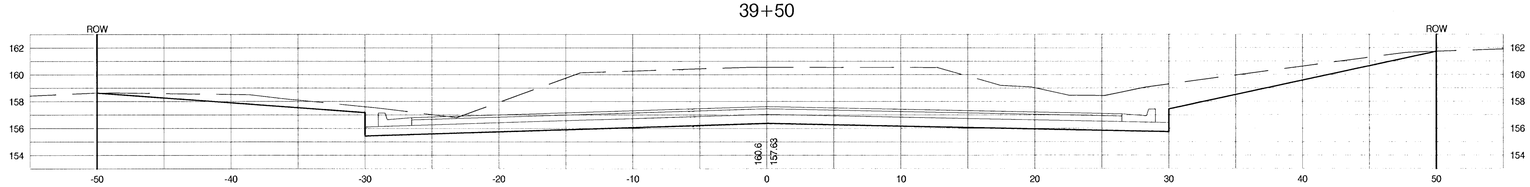

39+00

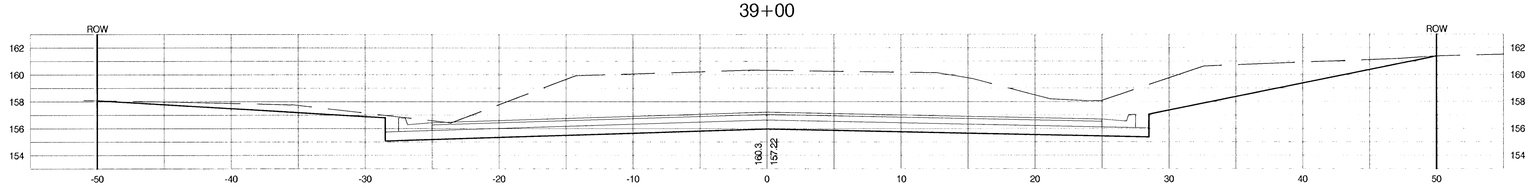

PROJECT NUMBER		SHEET NAME	ENGINEERING DIRECTORY	
472-83370		XSEC03	F:\\Greenwich\XSEC	
DESIGN	DRAWN	APPROVED	DATE	SCALE	BAUGHMAN NO
JFB	TPV	JFB	June 2001	1:5	01 06 E045

ONE KELLOGG PLACE

GREENWICH CROSS SECTIONS

GREENWICH ROAD FROM GILBERT TO KELLOGG AVE

BAUGHMAN COMPANY, P.A.
ENGINEERING, SURVEYING, & PLANNING
316-262-7271 * 315 ELLIS * WICHITA, KANSAS 67211

SHEET 39 OF 43

F:\Eng\KELLOG_GR\greenwich\Gr-Xsec\XSEC03.dwg Mon Jul 16 23:35:27 2001