43+50

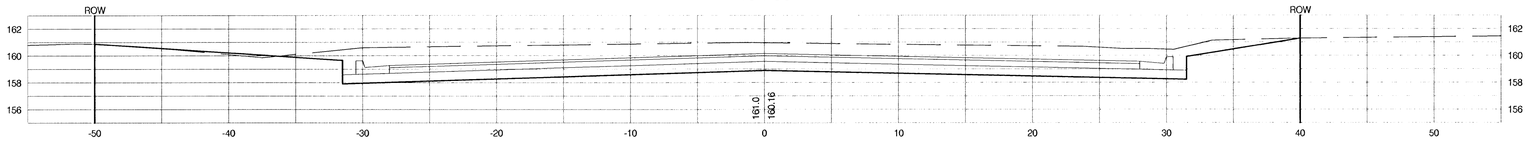

43+00

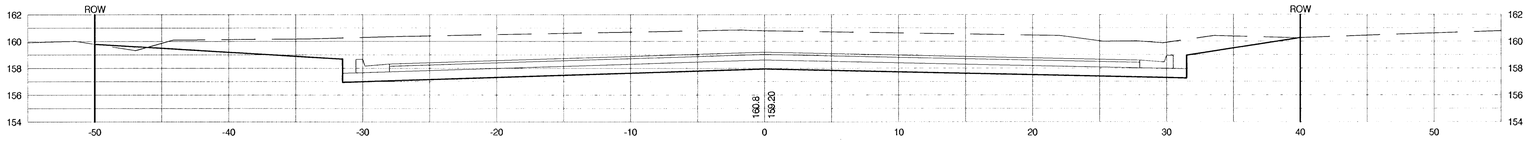

42+81

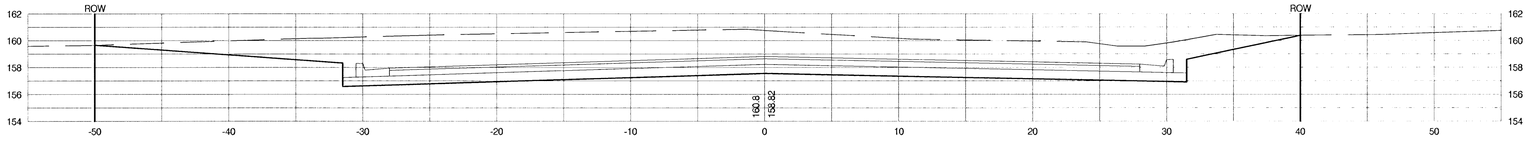

42+50

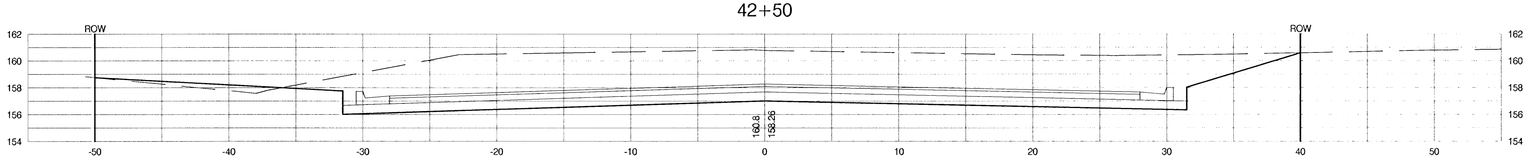

42+00

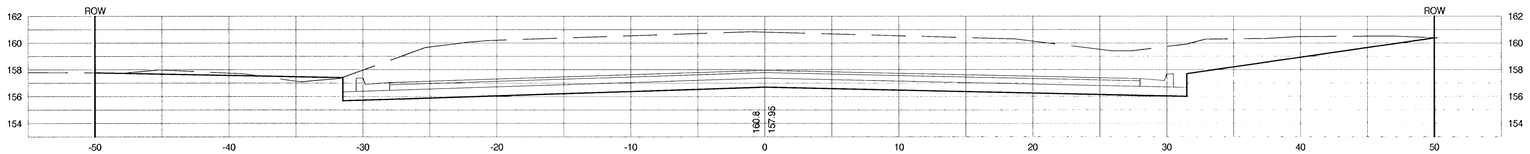

41+80.50

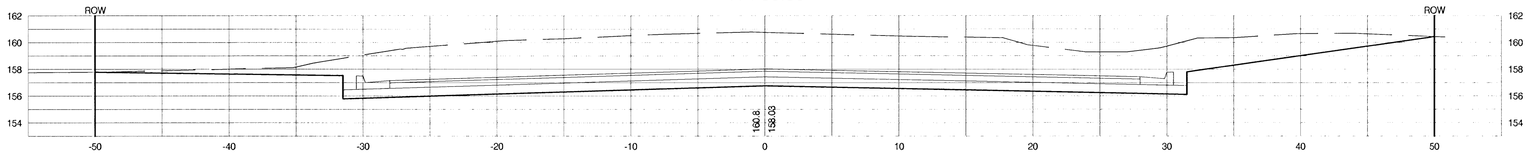

PROJECT NUMBER			SHEET NAME	ENGINEERING DIRECTORY	
472-83370			XSEC04	F:\\Greenwich\XSEC	
DESIGN	DRAWN	APPROVED	DATE	SCALE	BAUGHMAN NO
JFB	TPV	JFB	June 2001	1:5	01 06 E045

ONE KELLOGG PLACE

GREENWICH CROSS SECTIONS

GREENWICH ROAD FROM GILBERT TO KELLOGG AVE

BAUGHMAN COMPANY, P.A.
ENGINEERING, SURVEYING, & PLANNING
316-262-7271 • 315 ELLIS • WICHITA, KANSAS 67211

SHEET 40 OF 43

F:\Eng\KELLOG_GR\greenwich\Gr-Xsec\XSEC04.dwg Mon Jul 16 23:35:39 2001