


PART OF WICHITA MUNICIPAL AIRPORT ADDITION

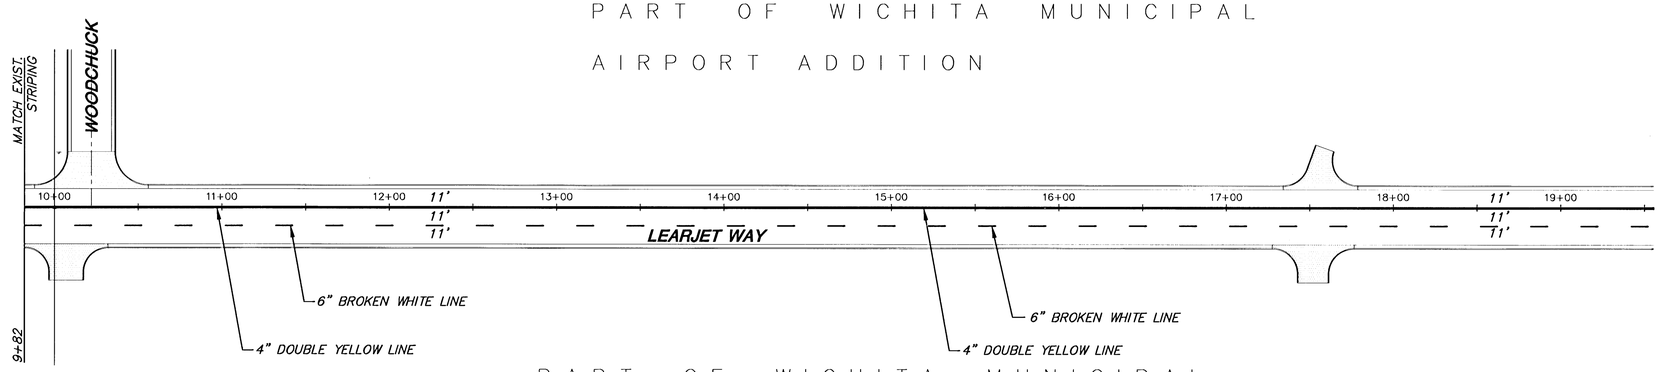


PART OF WICHITA MUNICIPAL AIRPORT ADDITION

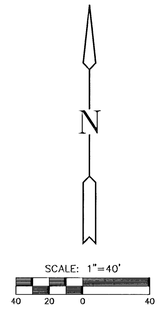


PART OF WICHITA MUNICIPAL AIRPORT ADDITION

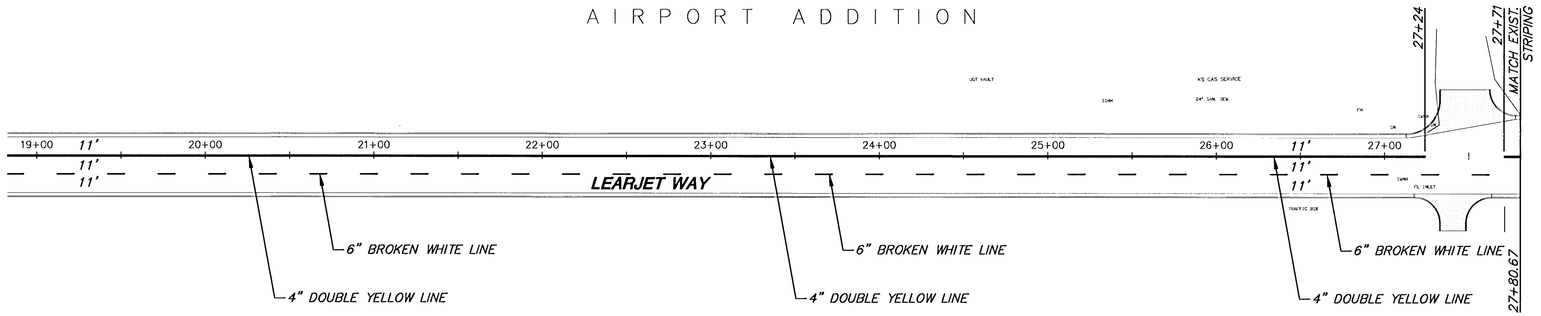

PART OF WICHITA MUNICIPAL AIRPORT ADDITION

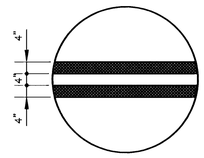

4" DOUBLE YELLOW DETAIL

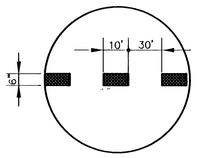

6" SINGLE WHITE DASHED DETAIL

SUMMARY OF PAVEMENT MARKING QUANTITIES
(FOR INFORMATION ONLY)

ITEMS	TOTAL	UNITS
PAVEMENT MARKING (COLD PLASTIC)(WHITE)(6")	450	L.F.
PAVEMENT MARKING (COLD PLASTIC)(YELLOW)(4")	3,504	L.F.

1. STRIPING SHALL MEET K.D.O.T. PAVEMENT SPECIFICATIONS FOR COLD PLASTIC MARKINGS.
2. CONTRACTOR SHALL REMOVE AND STOCKPILE ALL REGULATORY SIGNS – STREET NAME, STOP SIGN, SPEED LIMIT SIGN, ETC. UPON COMPLETION OF THE PROJECT, CONTRACTOR SHALL RESET THE SIGNS.

H:\CIVIL\99034\PAVE\MARKPLAN

MKEC ENGINEERING CONSULTANTS
411 N. WEBB ROAD
WICHITA, KS. 67206
316-684-9600

LEARJET WAY IMPROVEMENTS
PROJECT NAME

PAVING PLANS
SHEET TITLE

JTC/GJA	BSH/KLH	JTC/GJA
DESIGN BY:	DRAWN BY:	CHECKED BY:
OCTOBER 2000	MARKPLAN	8 / 14
DATE	DRAWING NAME	SHEET / OF

H:\CIVIL\99034\PAVE\MARKPLAN.DWG Tue Nov 28 12:03:18 2000