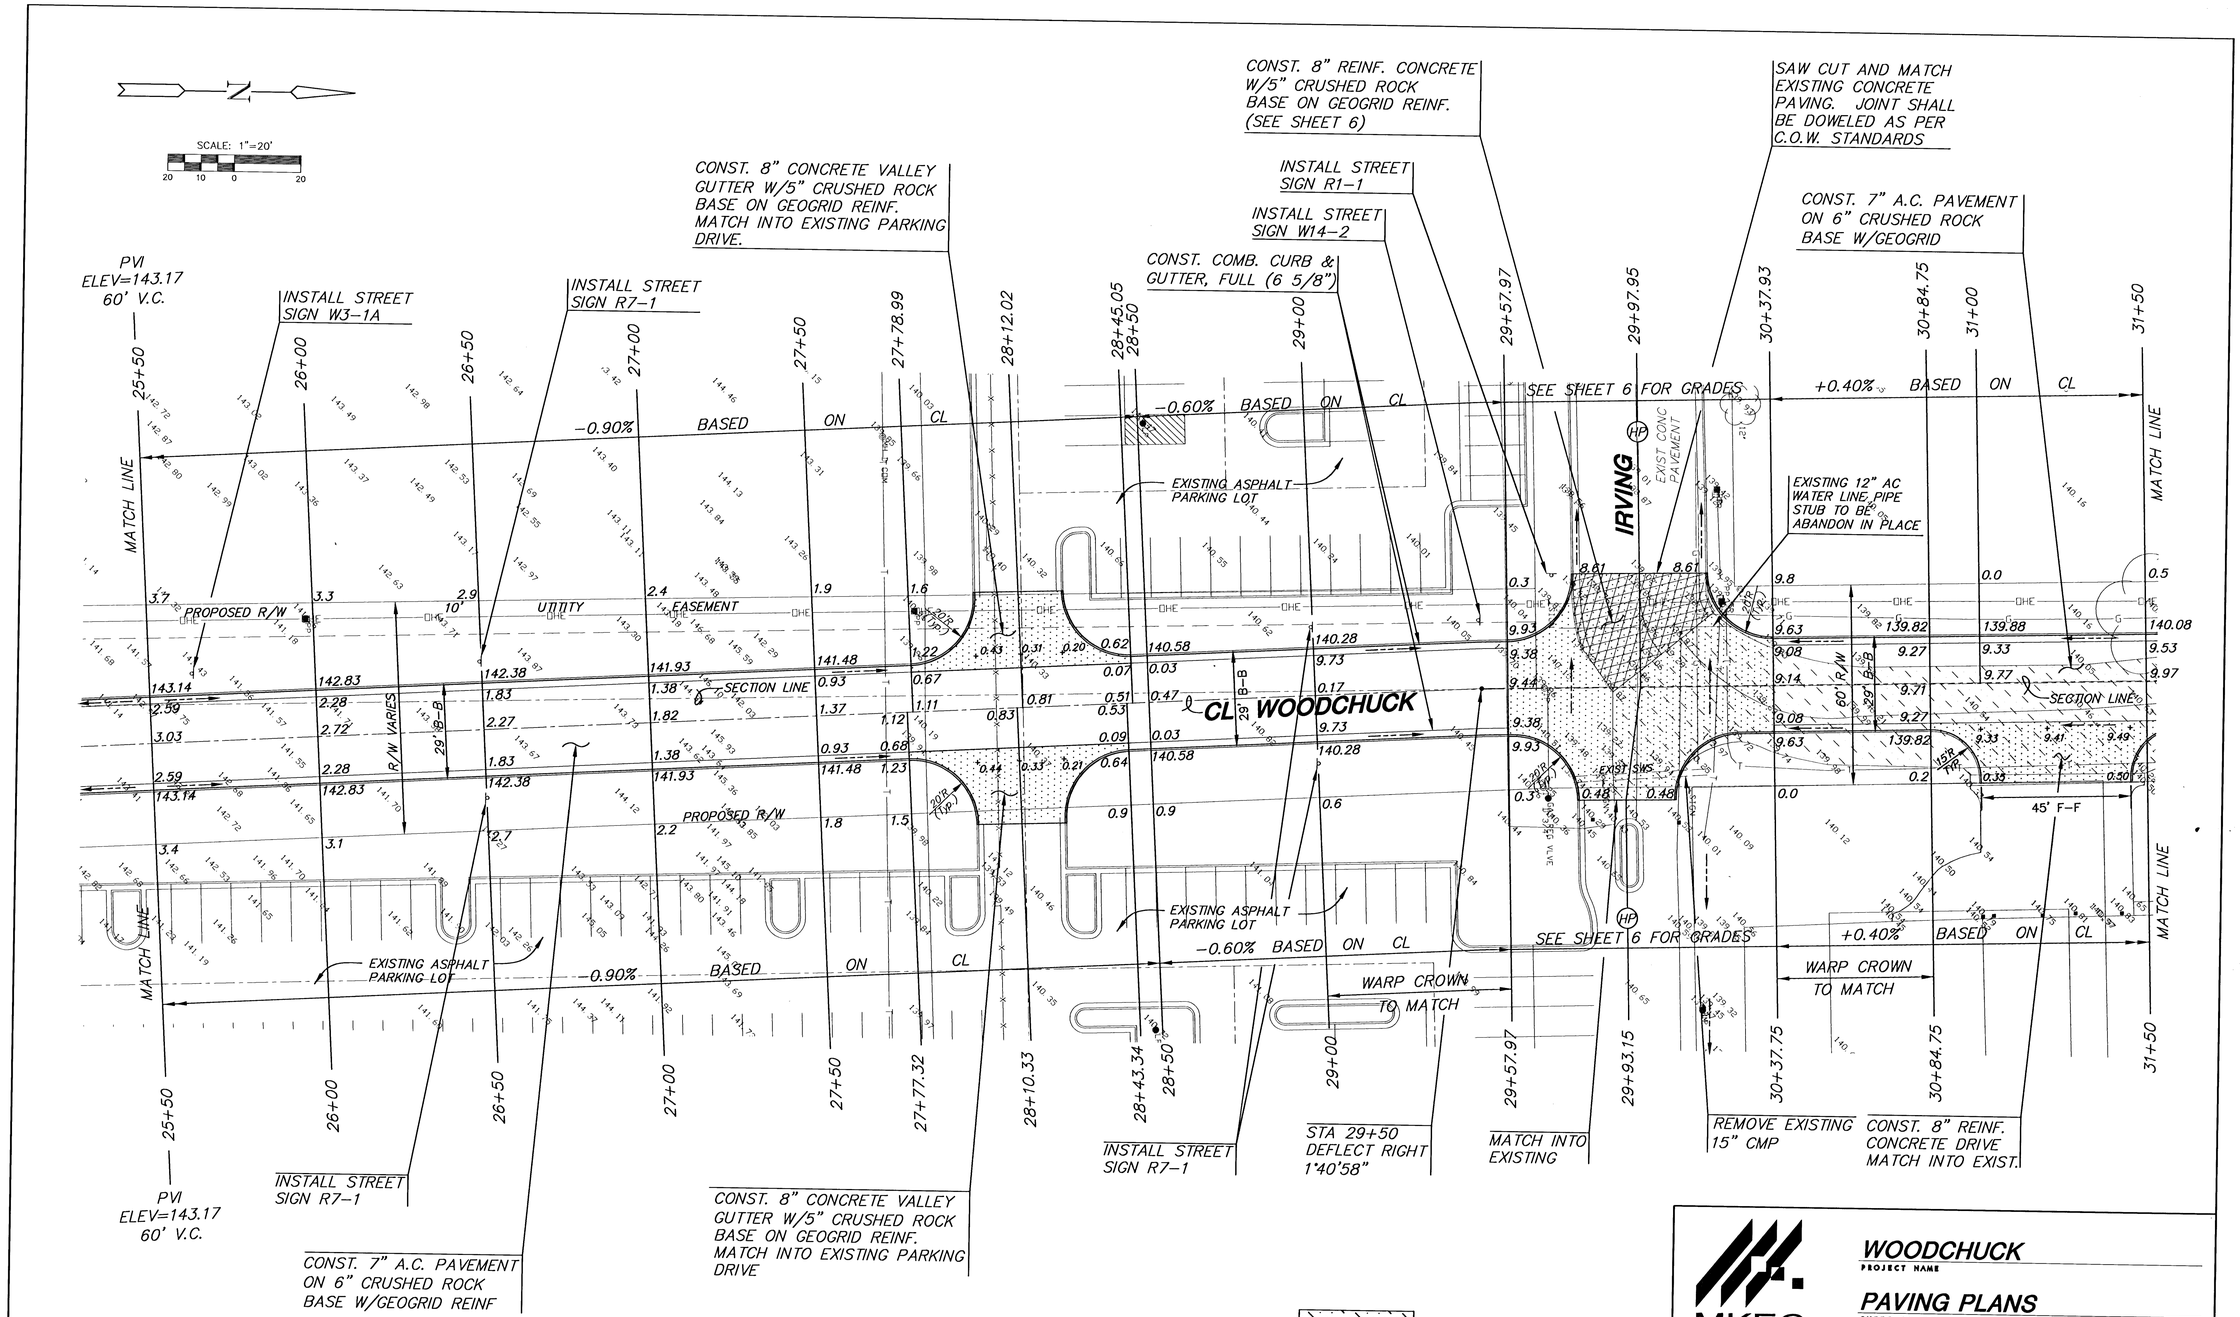

MKEC
ENGINEERING CONSULTANTS
411 N. WEBB ROAD
WICHITA, KS. 67206
316-684-9600

WOODCHUCK
PROJECT NAME

PAVING PLANS
SHEET TITLE

DFL	GJR	KHB
DESIGN BY:	DRAWN BY:	CHECKED BY:
OCT. 2000	00243E4	10 / 18
DATE	JOB NO.	SHEET/OF

H:\CIVIL\00243\DWG\PAV\00243E4.DWG Tue Nov 28 13:19:10 2000