

SCALE:
PLAN: LAT. & LONG. 0 40 80
PROFILE: HORIZ. SAME AS ABOVE
VERT.

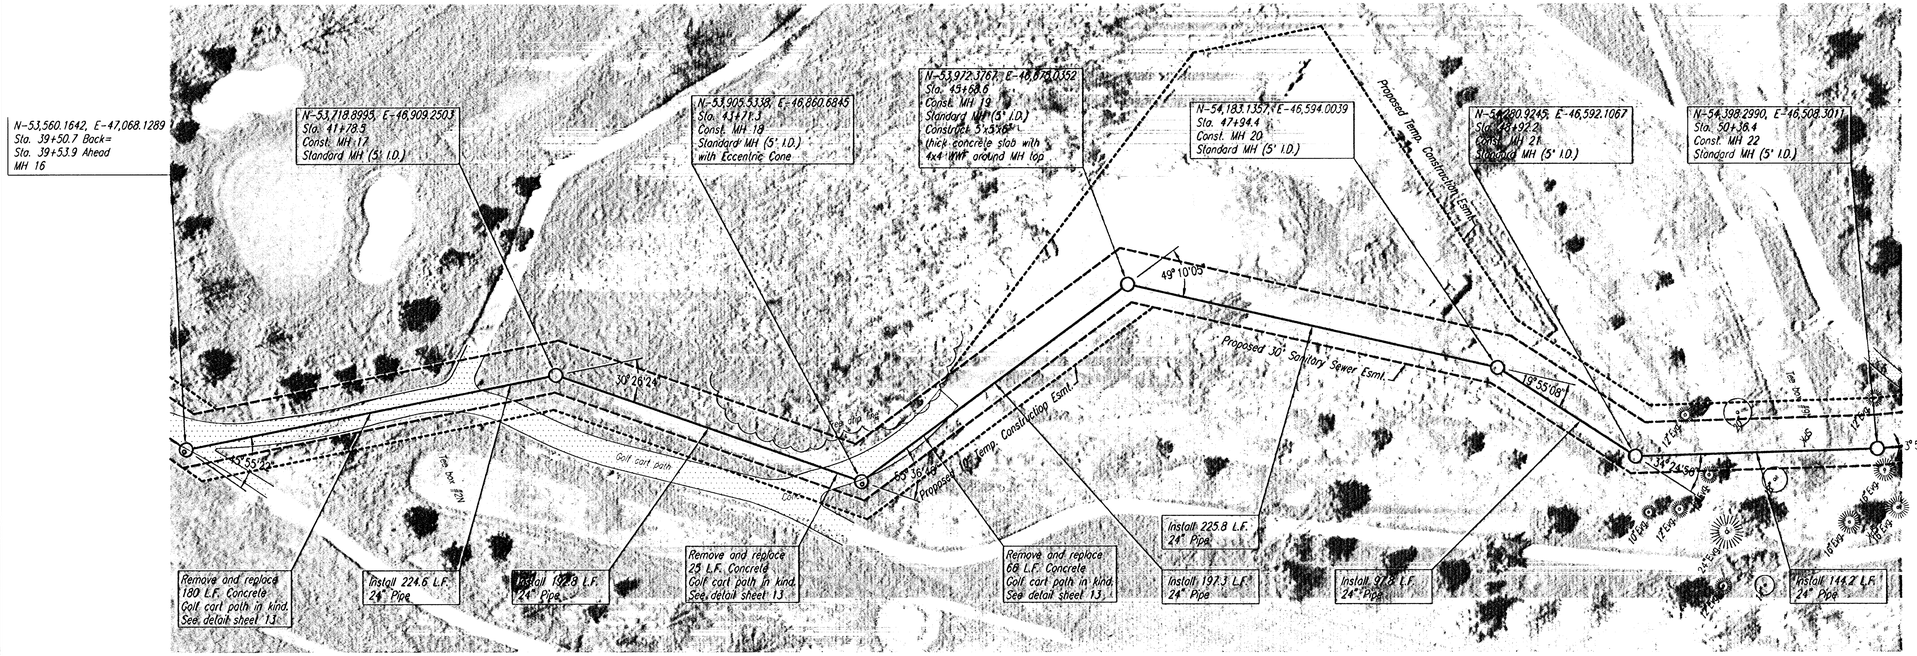

MICHAEL D. KEITH
LICENSED
13944
7/21/04
KANSAS
PROFESSIONAL ENGINEER

SANITARY SEWER LINE NO. 1

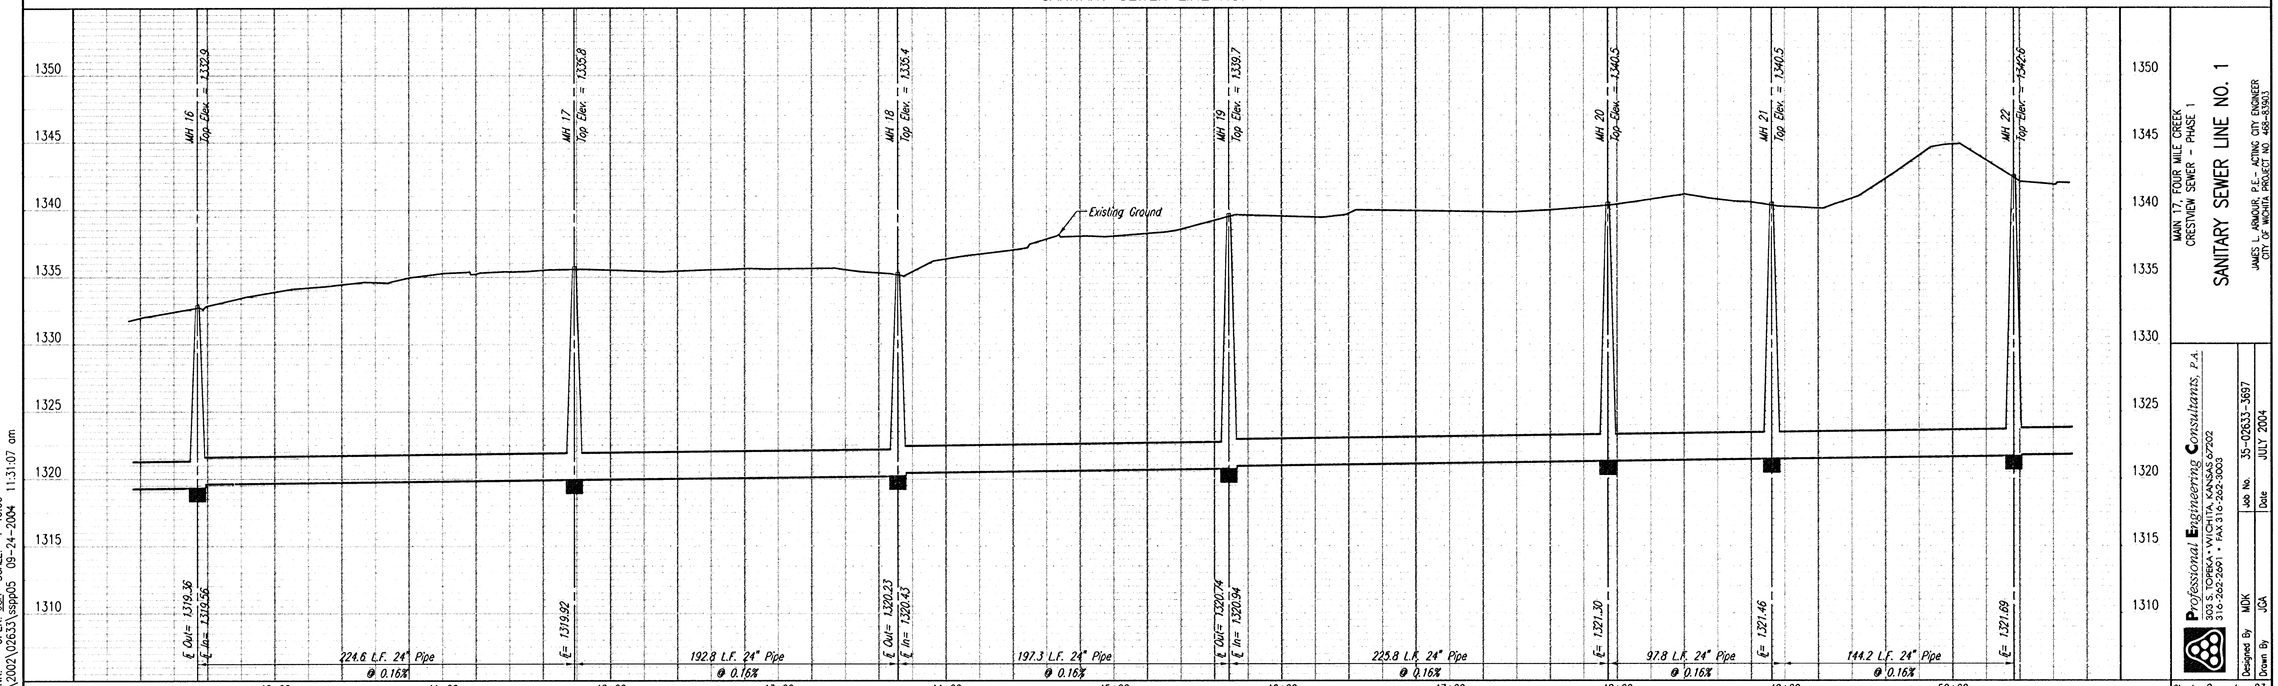

PLAN	CHECKED	BY	DATE
	CHECKED		

PROFILE	CHECKED		
	CHECKED		

DSNR: OPER: JGA SCALE: 1=40.00
O:\2002\02633\ssp05 09-24-2004 11:31:07 am

MAIN 17, FOUR MILE CREEK
CRESTVIEW SEWER - PHASE 1

SANITARY SEWER LINE NO. 1

Professional Engineering Consultants, P.A.
303 S. TOPEKA • WICHITA, KANSAS 67202
316-262-2691 • FAX 316-262-3003

Designed By WDK | Job No. 35-02633-3697
Drawn By JGA | Date JULY 2004

JAMES L. ARMOUR, P.E. - ACTING CITY ENGINEER
CITY OF WICHITA, PROJECT NO. 485-83963