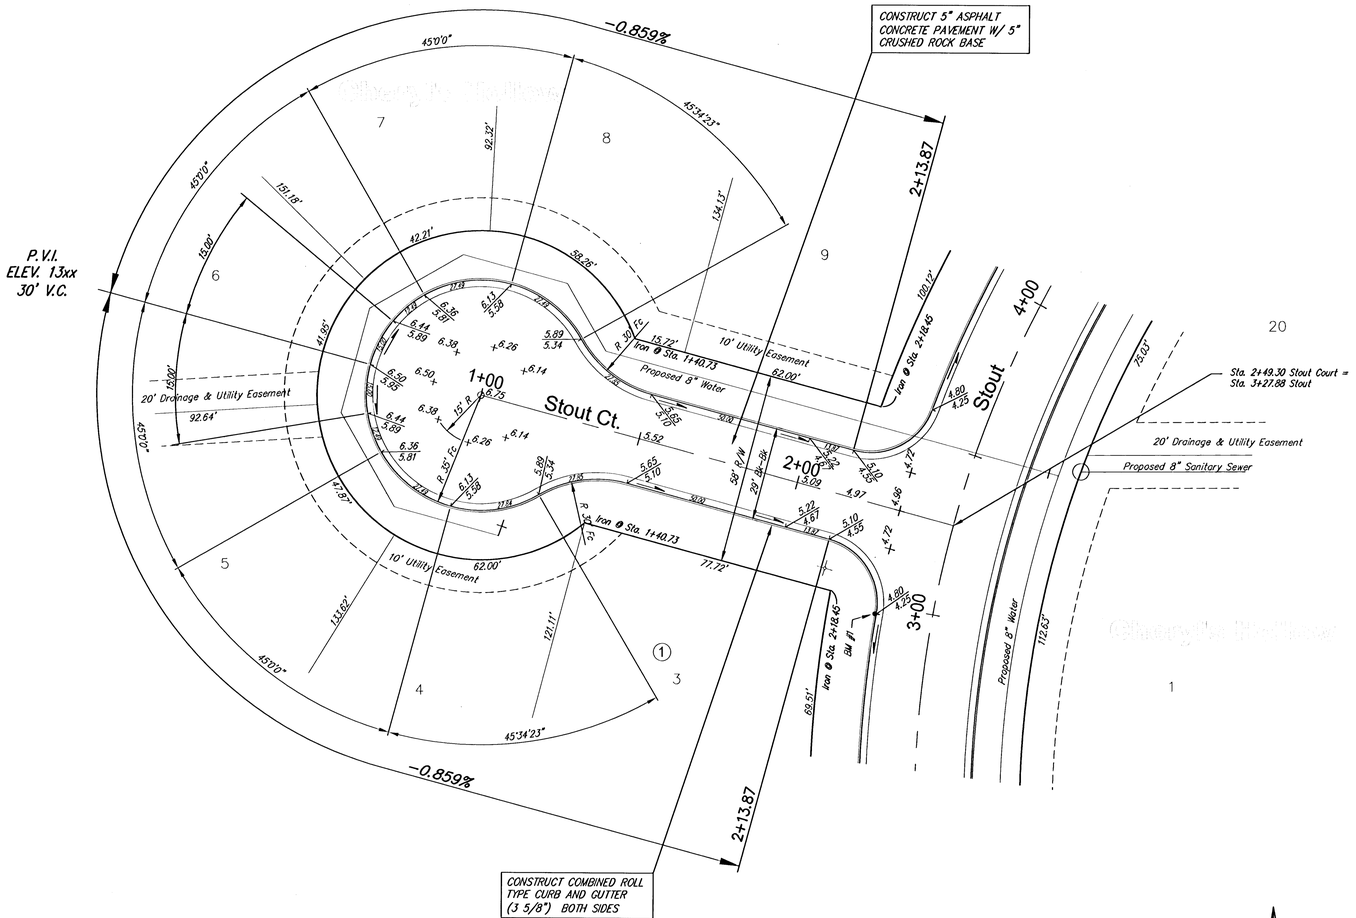


SCALE 1" = 20'
IRON = ●

NOTE: ROLL TYPE CURB AND GUTTER TO BE CONSTRUCTED ALONG PAVEMENT DEPICTED ON THIS SHEET

Cheryl's Hollow Addition, Paving Improvements
Stout Court
WICHITA, KANSAS

Ruggles & Bohm, P.A.
Engineering, Surveying, Land Planning
924 North Main
Wichita, Kansas 67203
www.rbkansas.com
(316) 264-8008
(316) 264-4621 fax
E-mail: info@rbkansas.com

DESIGN: KWL
DRAWN: RA
REVIEW:
UTILITY:
DATE: Aug. 2, 2005
RB JOB: 2066
SHEET 12 OF 43
DRAWING FILE: paving [Stout Ct South]
PROJECT NUMBER: .