
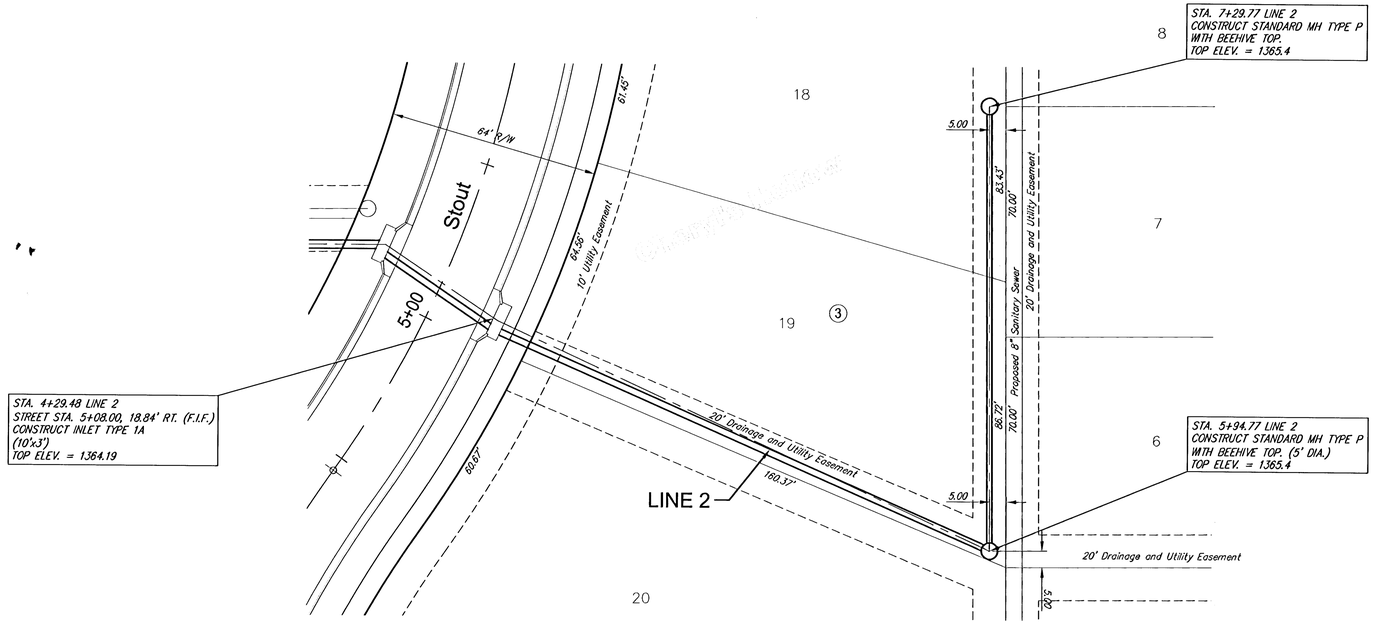


SCALE 1" = 20' (Horiz.)
1" = 5' (Vert.)
IRON = ●

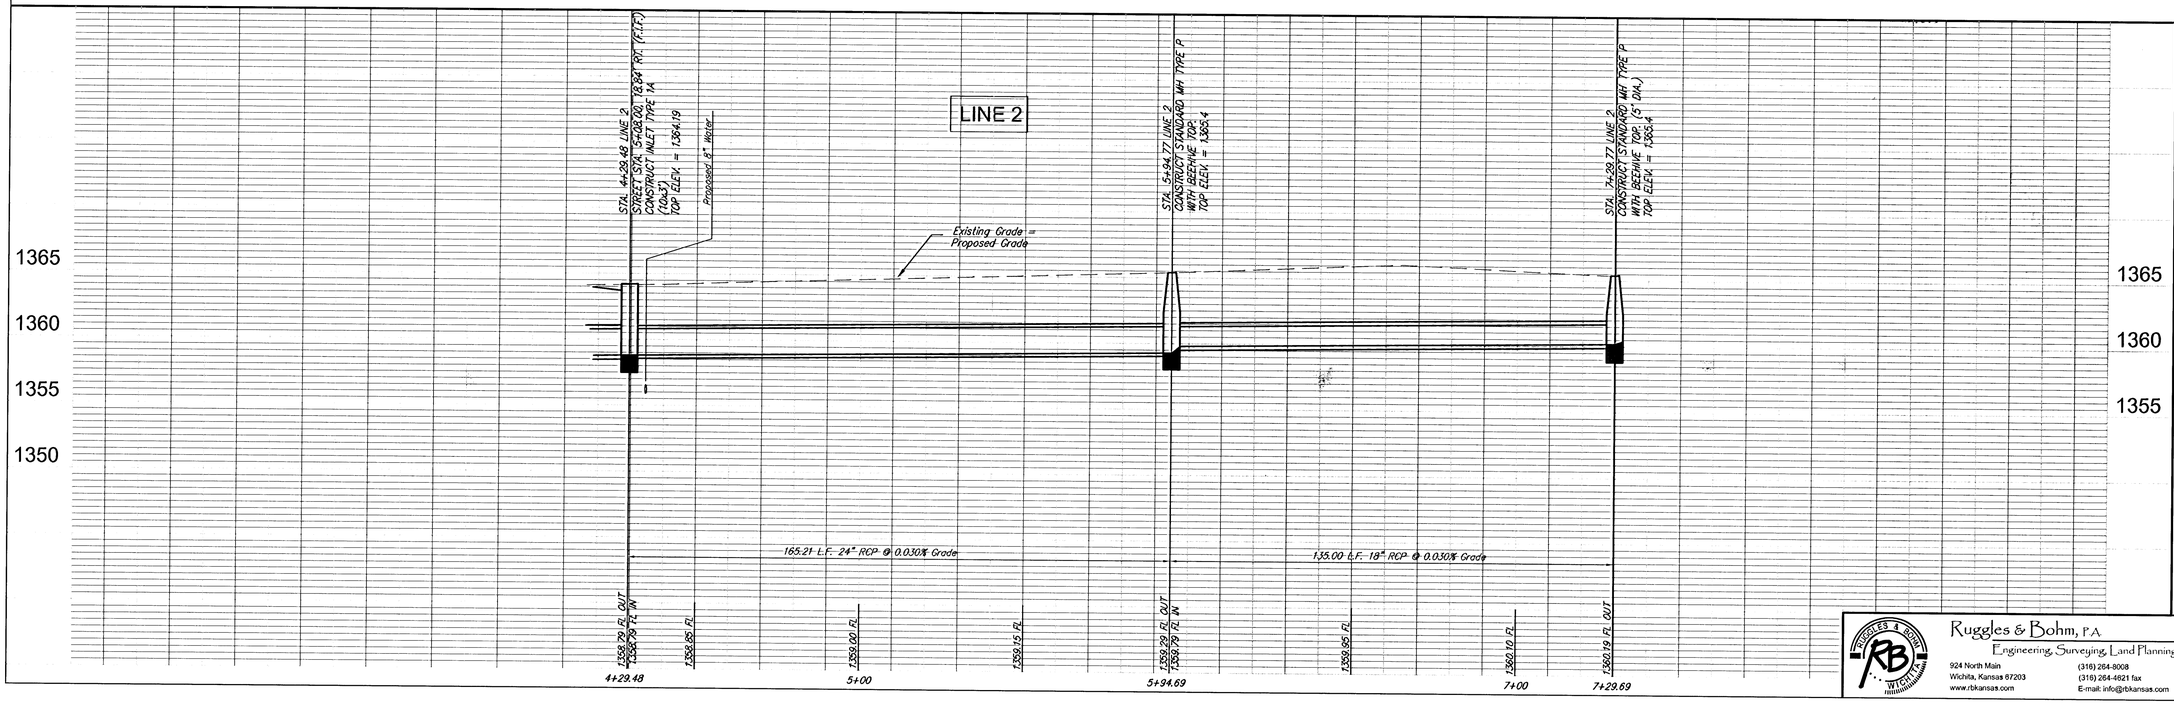

DESIGN KWL
DRAWN RA
DATE Aug. 2, 2005
REVISED
REVIEW

PROJECT NUMBER
DRAWING FILE Storm Sewer (Line 2 (2))

Cheryl's Hollow Addition
Storm Water Sewer Line 2
WICHITA, KANSAS

Ruggles & Bohm, P.A.
Engineering, Surveying, Land Planning
924 North Main
Wichita, Kansas 67203
www.rbkansas.com
(316) 264-8008
(316) 264-4821 fax
E-mail: info@rbkansas.com

RB JOB 2666E