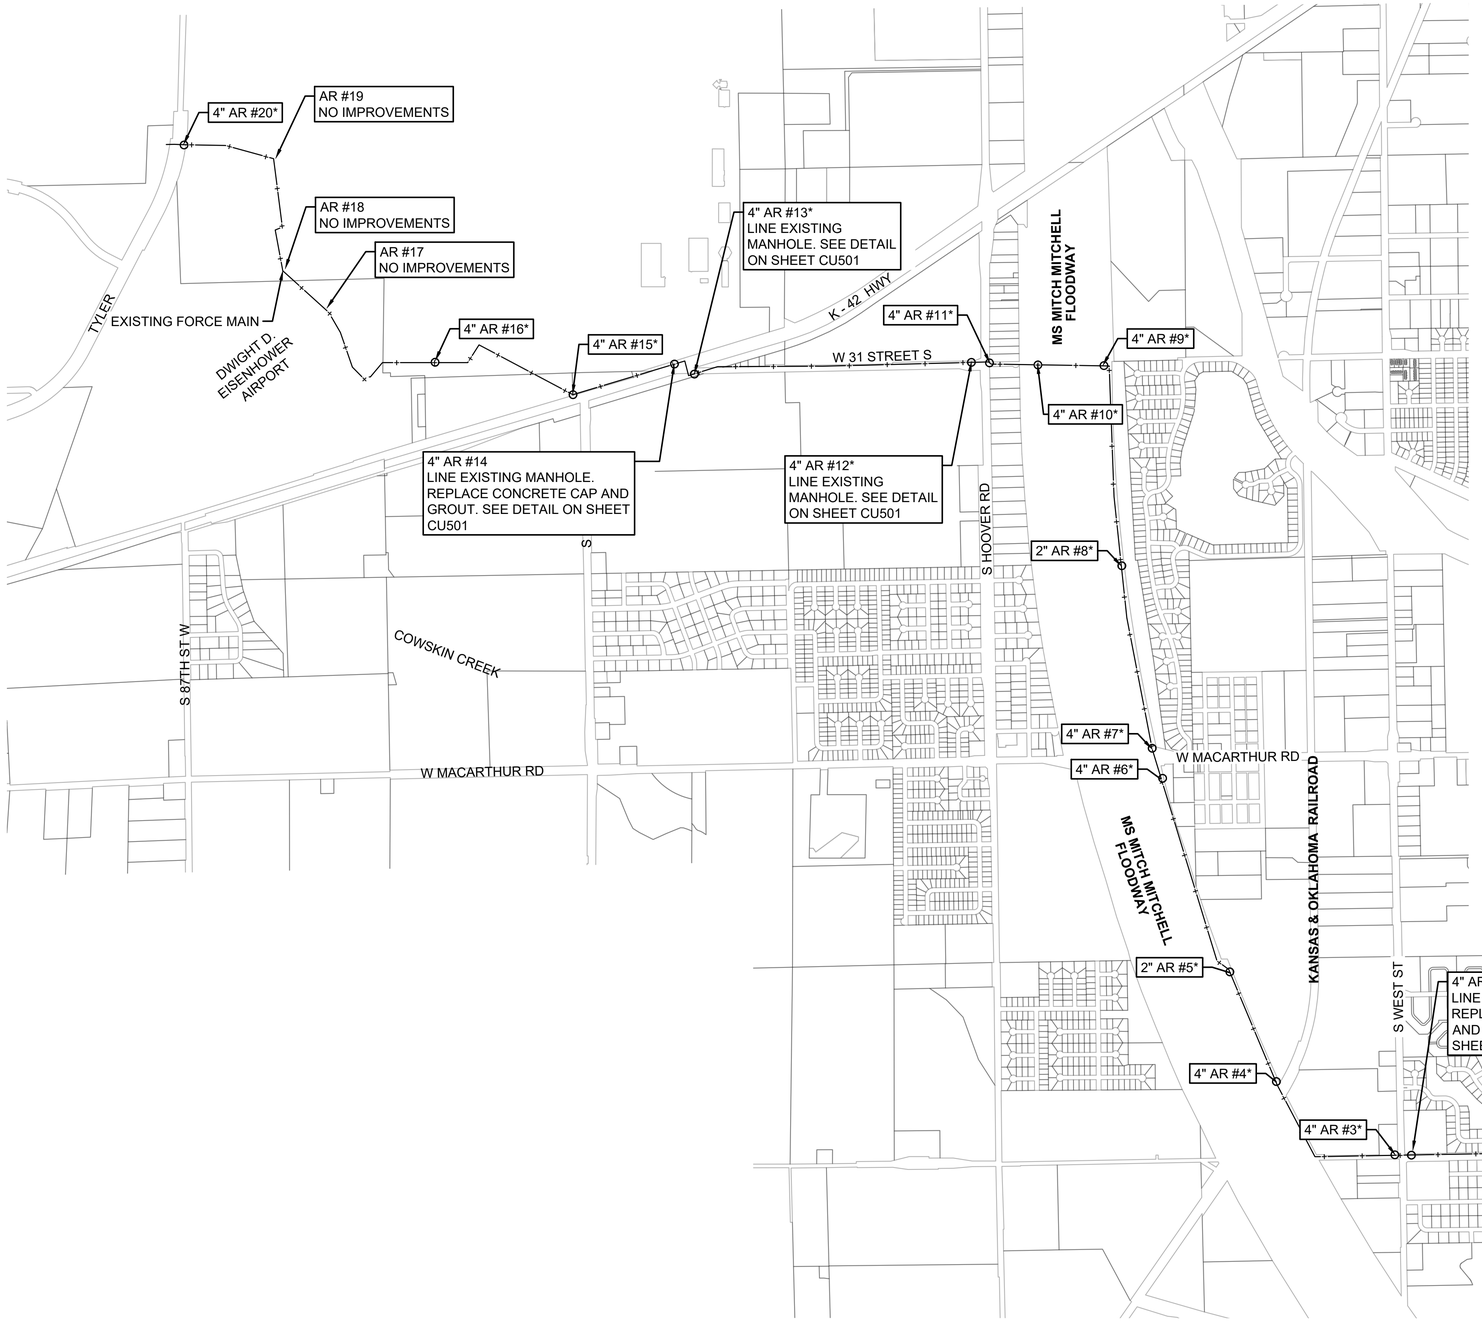

LEGEND

EXISTING 24" FORCE MAIN

EXISTING AIR RELEASE ASSEMBLY

NOTE:
STRUCTURE FRAME AND COVER REPLACEMENTS SHALL UTILIZE COMPOSITE MATERIALS

* REMOVE AND REPLACE EXISTING AIR RELEASE ASSEMBLY SEE DETAIL, SHEET CU501.

NOTE:
ALL SIZES LISTED ARE EXISTING. ALL EXISTING 4" AIR RELEASE VALVES SHALL BE REPLACED WITH 3" ARI D26 COMBINATION AIR VALVES W/ NON-SLAM COMPONENT UTILIZING A 4" BY 3" HEX REDUCING BUSHING AS INDICATED ON SHEET CU501.

PEC
PROFESSIONAL ENGINEERING CONSULTANTS
400 S. KANSAS AVE. SUITE 200
TOPEKA, KS 66603
785-233-8300 www.pec1.com

CITY OF WICHITA

TREVOR KAUFMAN LICENSED 26008 12/14/2023 KANSAS PROFESSIONAL ENGINEER

SANITARY SEWER IMPROVEMENTS COWSKIN FORCE MAIN AND LIFT STATION 60 IMPROVEMENTS

PAUL GUNZELMAN, P.E. - INTERIM CITY ENGINEER
CITY OF WICHITA PROJECT NO. 468-2022-040654

Issue:		

JOB NO.	35-210602-001-042
DATE	DECEMBER 2023
PM	TBK
DESIGNED BY	KJW
DRAWN BY	CSL
CHECKED BY	RWG

EXISTING AIR RELEASE IMPROVEMENTS

CU101

SAVED 8/29/2023 11:54:59 AM BY KONNER.WELLS
PLOTTED 12/14/2023 9:38:43 AM BY CATHY LINK
U:\WICHITA-CIVIL\2021\210602\001\MUNIDRAWINGS\AIR VALVE REPLACEMENTS\210602-001-C-101.DWG